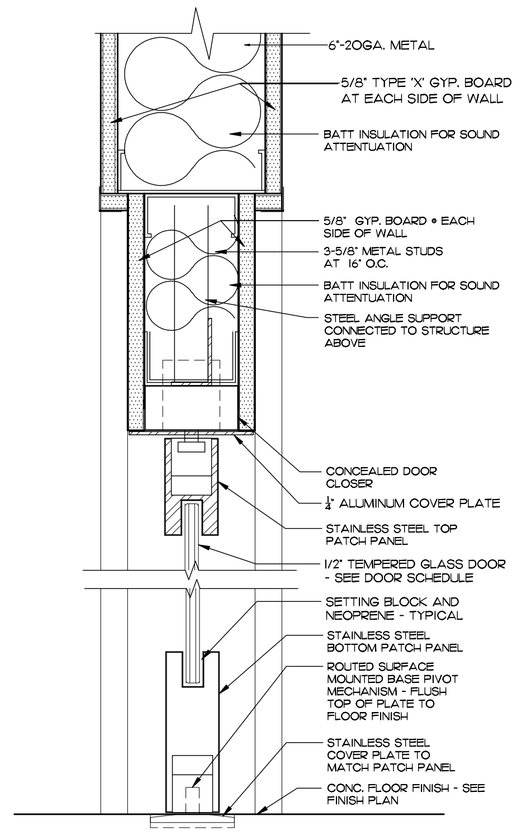

SECTION AT SEMINAR #102

10 GLASS DOOR HEAD AND SILL

SCALE: 3"=1'-0"

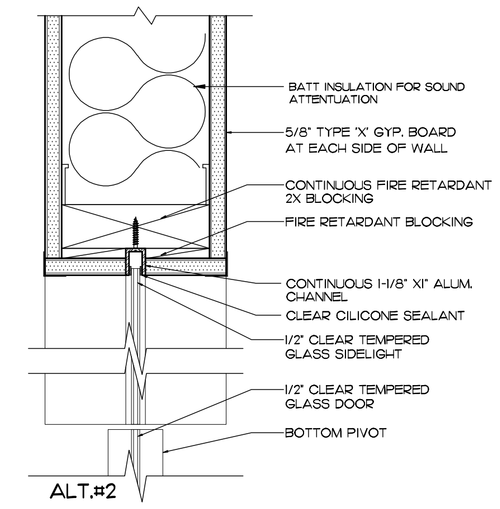

ALT.#2

9 SIDELIGHT JAMB DETAIL

SCALE: 3"=1'-0"

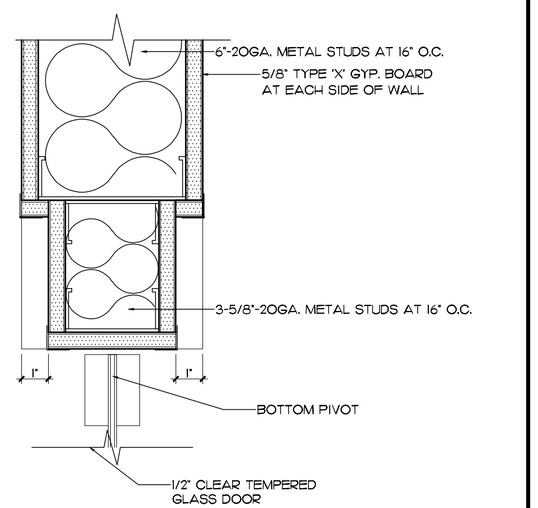

8 DOOR JAMB DETAIL

SCALE: 3"=1'-0"

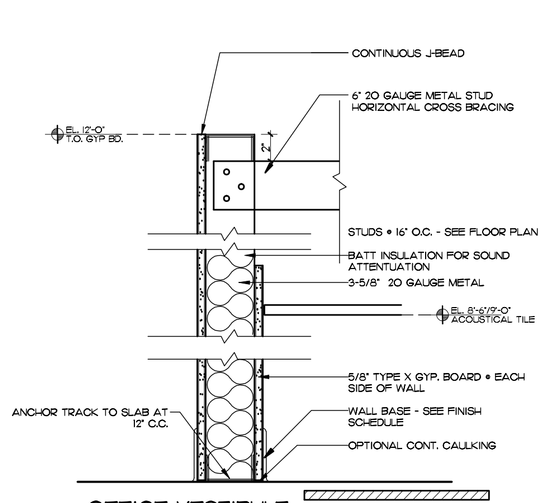

OFFICE-VESTIBULE

7 INTERIOR PARTITION

SCALE: 1-1/2"=1'-0"

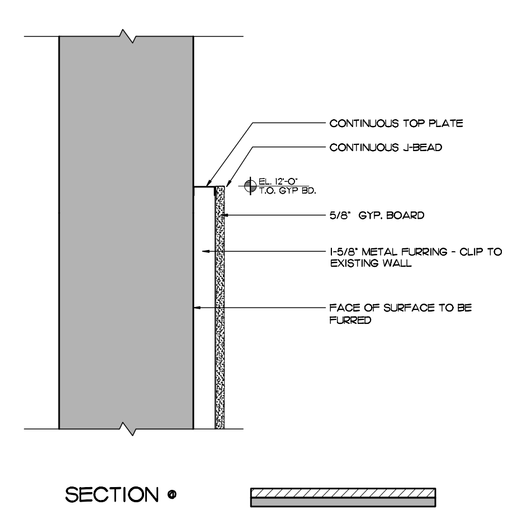

SECTION @

6 FURRED WALL

SCALE: 1-1/2"=1'-0"

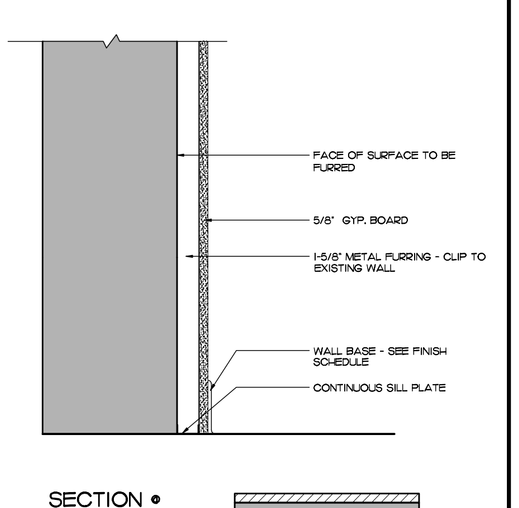

SECTION @

5 FURRED WALL

SCALE: 1-1/2"=1'-0"

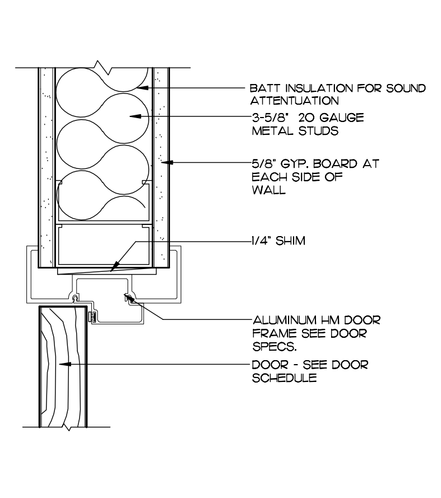

4 DOOR JAMB/HEAD DETAIL

SCALE: 3"=1'-0"

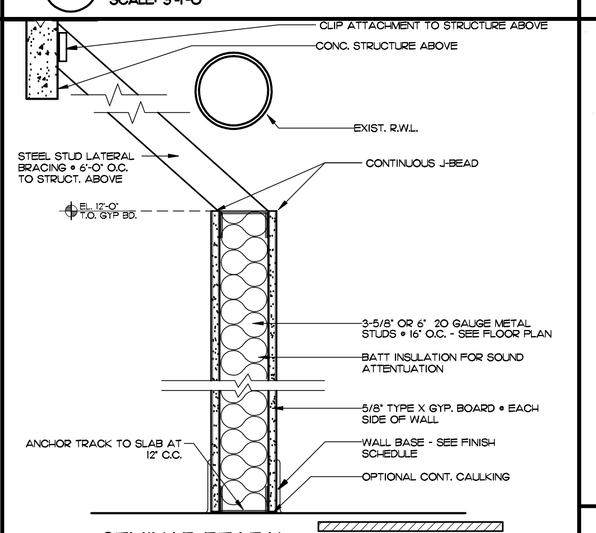

SEMINAR-REATAL

3 INTERIOR PARTITION

SCALE: 1-1/2"=1'-0"

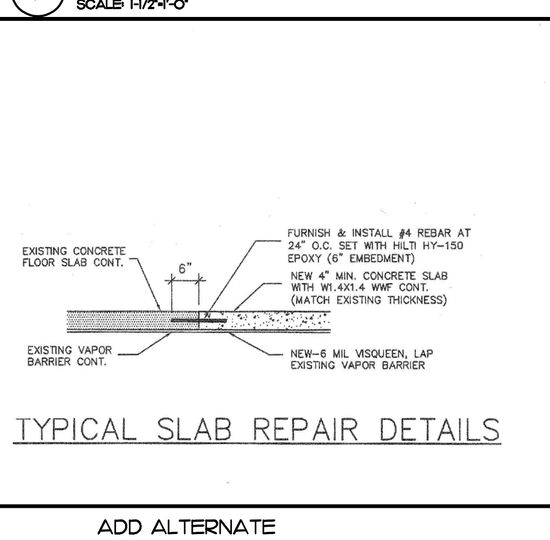

TYPICAL SLAB REPAIR DETAILS

ADD ALTERNATE

2 CONC. SLAB REPAIR DTL.

SCALE: N.T.S.

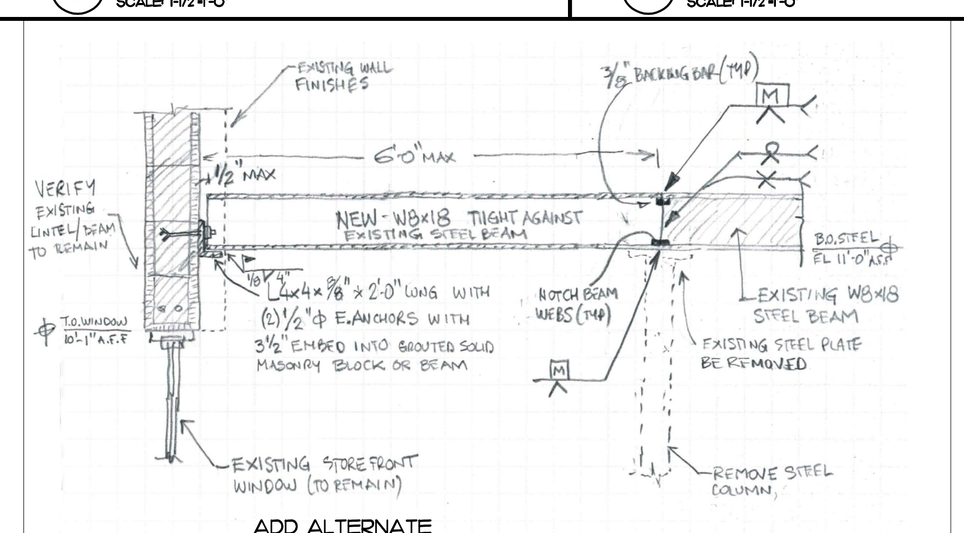

ADD ALTERNATE

1 ELECT. TRANSF. SUPPORT DTL.

SCALE: N.T.S.

DETAILS

SCALE: 3/8" = 1'-0"

GLIDDEN • SPINA & PARTNERS
ARCHITECTURE • INTERIOR DESIGN, INC.
PHONE: 561.684.6844 • FAX: 561.684.5594 • E-MAIL: info@gsp-architects.com
1401 FORUM WAY, SUITE 100 • WEST PALM BEACH, FLORIDA 33401
FL License: #AA26001602
Keith M. Spina #AR13419 Benjamin John Glidden, III #AR16536

TENANT IMPROVEMENTS FOR:

SUITE 150
101 NORTH CLEMATIS STREET
WEST PALM BEACH, FLORIDA

COPYRIGHT 2011
THESE DRAWINGS ARE FOR THE EXCLUSIVE USE OF GLIDDEN SPINA & PARTNERS, INC. AND MAY NOT BE DUPLICATED, REPRODUCED OR USED IN ANY MANNER WITHOUT THE EXPRESS WRITTEN CONSENT OF GLIDDEN SPINA & PARTNERS, INC. ALL RIGHTS RESERVED.

sheet title: DETAILS
file name: 101 CLEM-HE.DWG

project no: 09170
date: 06/15/11
drawn by: BJG4
checked by: DB

revisions:

A-4.0