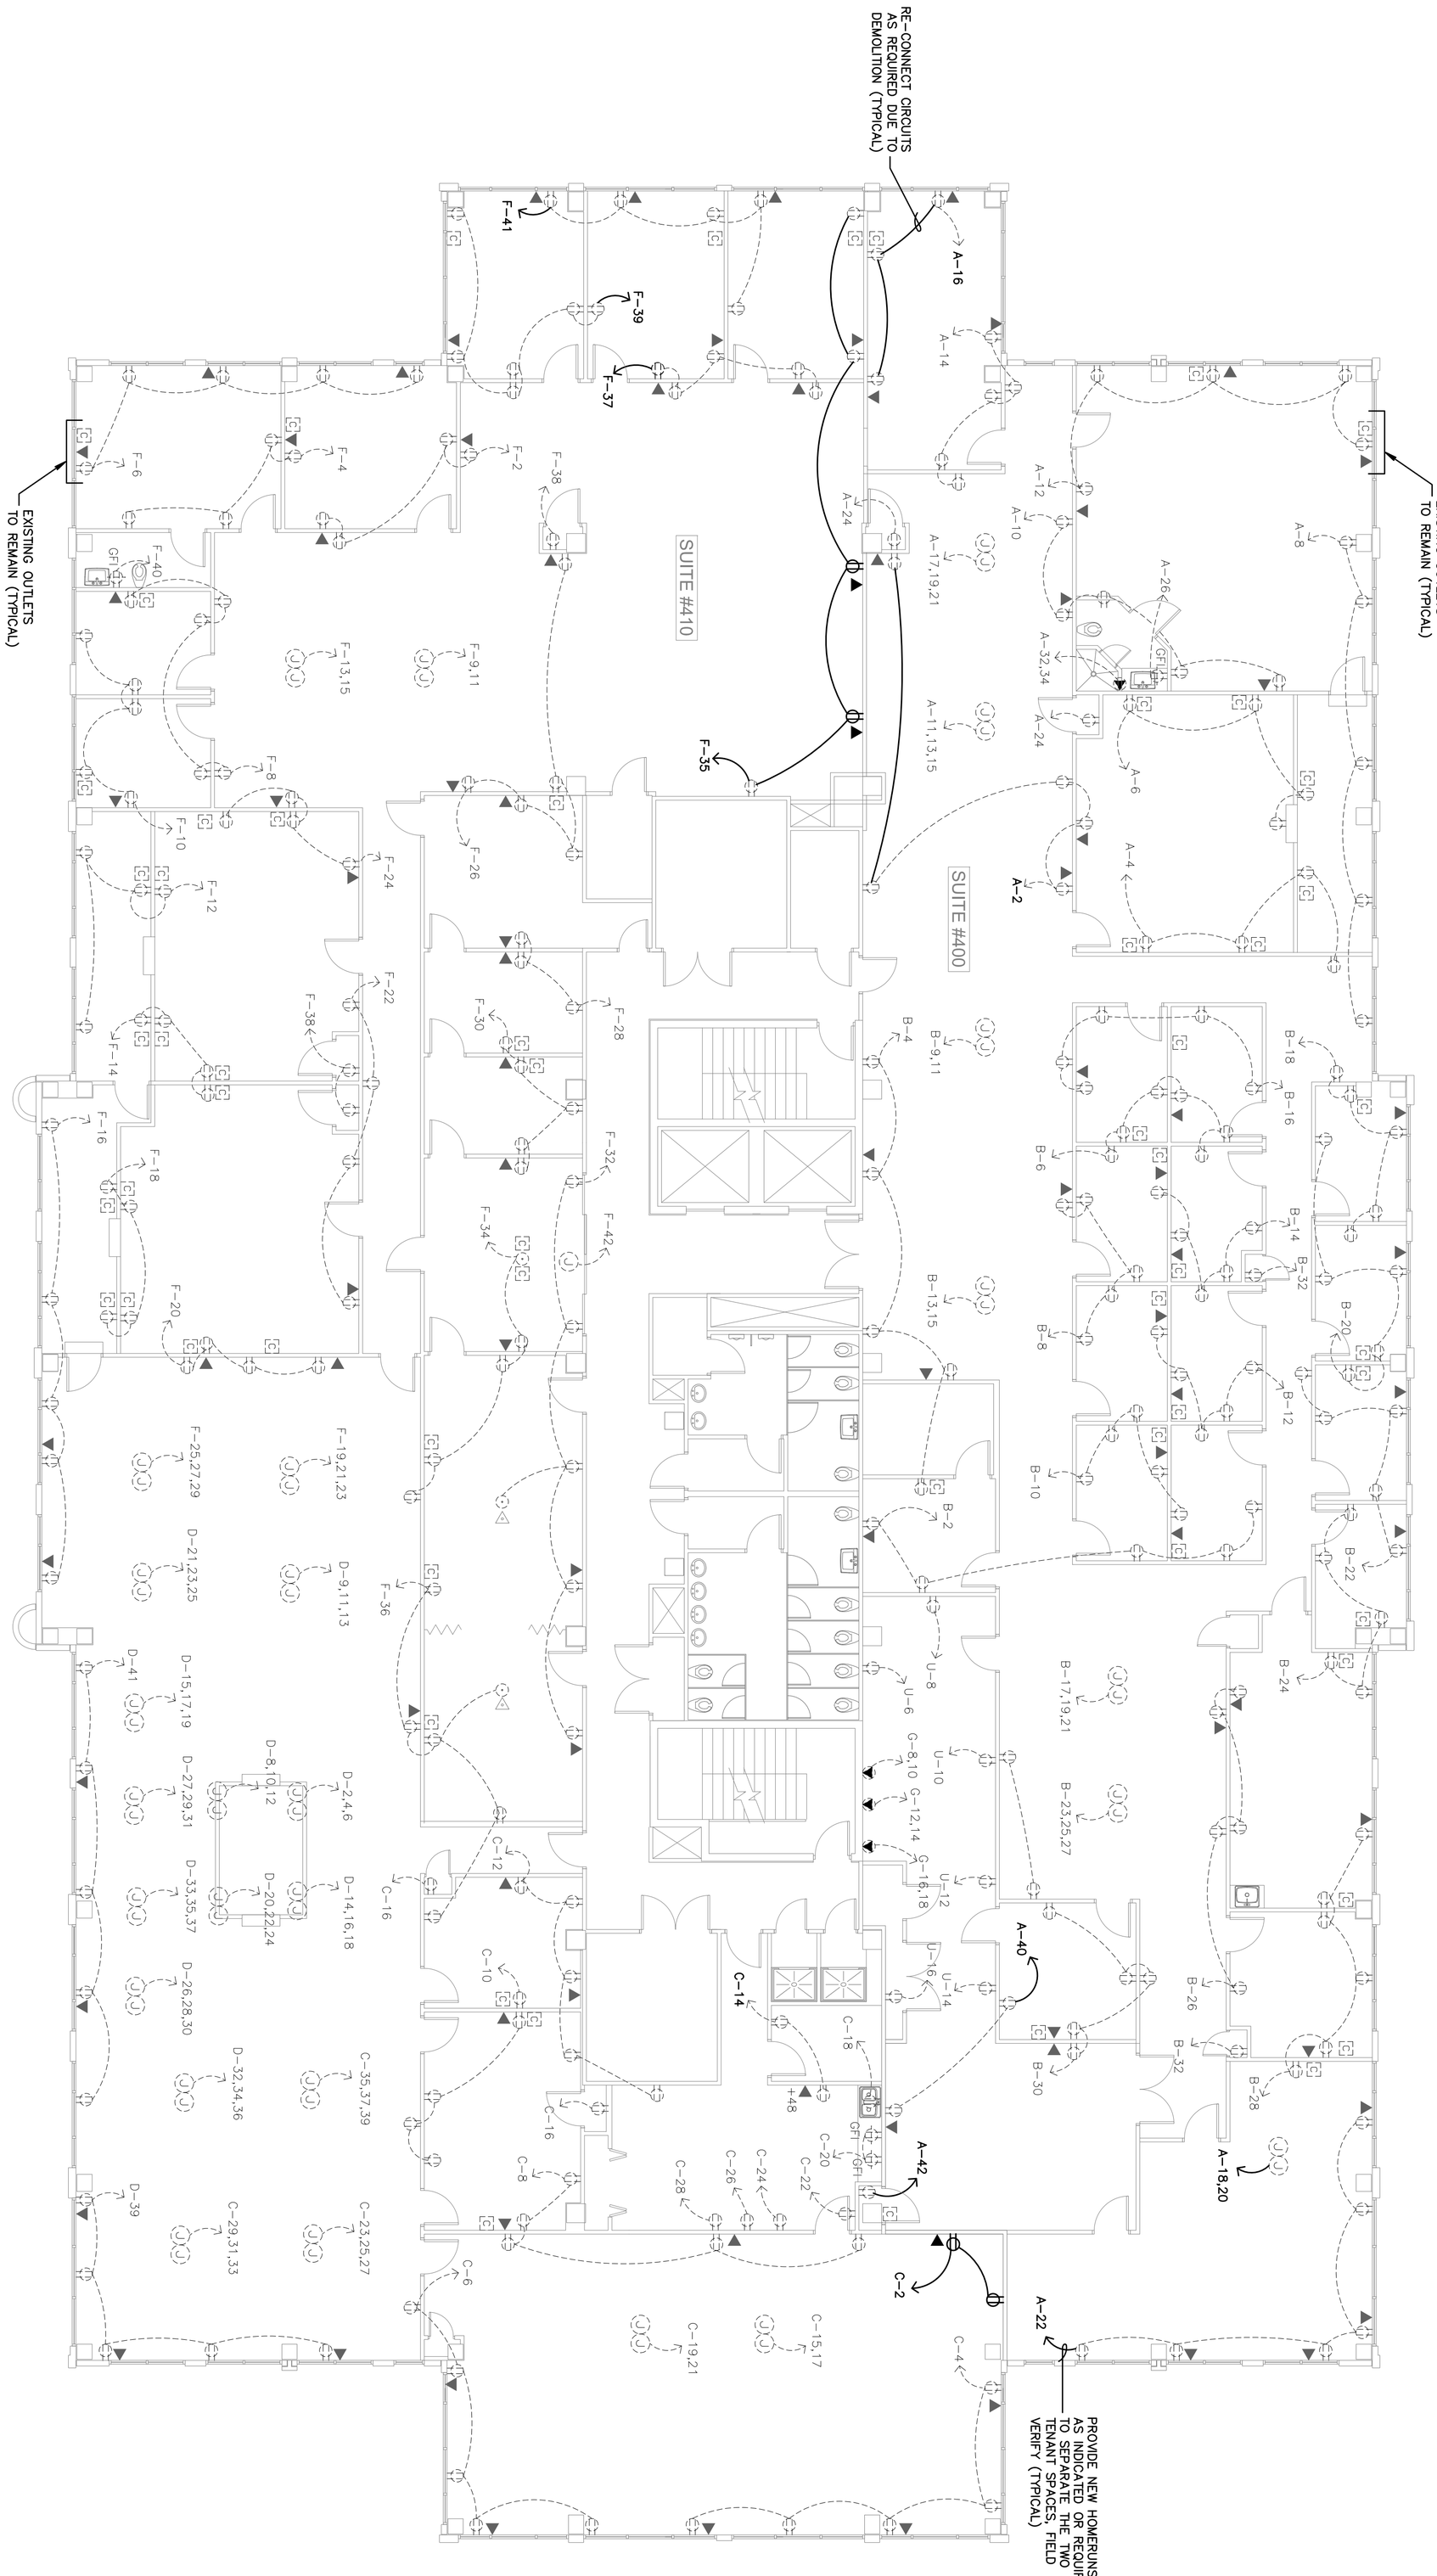

ALL EMPTY RACEWAYS ARE TO BE CLEANED, AND A PULL STRING INSTALLED. PROVIDE A TEMPORARY CAP FOR ALL CONDUITS WHICH ORIGINATE FROM EXTERIOR OF THE BUILDING.

THESE DRAWINGS PROVIDE AN EMPTY RACEWAY AND OUTLET SYSTEM FOR FUTURE USE BY THE TENANT. THERE IS NO WIRING INCLUDED. ANY SUCH WIRING IS TO BE PROVIDED UNDER SEPARATE PERMIT.

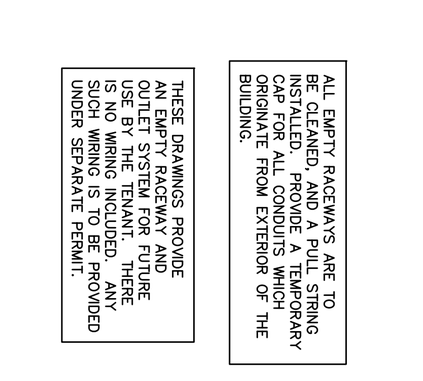

TELEPHONE/DATA OUTLET DETAIL

PROPOSED ELECTRICAL OUTLETS FLOOR PLAN

SCALE: 1/8" = 1'-0"

Gilman & Associates, Inc.
MECHANICAL & ELECTRICAL ENGINEERS
129 N. FEDERAL HIGHWAY SUITE 202
Lake Worth, FL 33460 C.A.#009078
(561) 582-0210 Fax (561) 582-8212
RONALD D. GILMAN P.E. #37933

PROJ.# 11-035

COMBINED PLAN, NOT FOR CONSTRUCTION

E-4

DRAWN BY GD

CD

2/21/2012

REVISIONS
1
2
3
4
5

THIS DRAWING AND THESE DESIGNS ARE THE PROPERTY OF BIRSE DESIGN INC. NO PART OF THIS WORK MAY BE REPRODUCED WITHOUT PRIOR WRITTEN PERMISSION FROM BIRSE DESIGN INC.

WP ASSOC. & SUITE #410

FAIRWAY OFFICE CENTER
7121 FAIRWAY DRIVE #400
PALM BEACH GARDENS, FL 33418

PROJECT NUMBER 712110

birse design inc.

5300 woodland lakes drive
palm beach gardens, fl 33418

phone 561-249-4001
fax 772-409-8684
AA26001615

BD