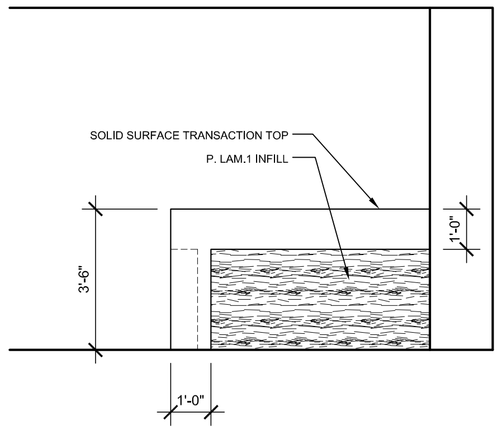

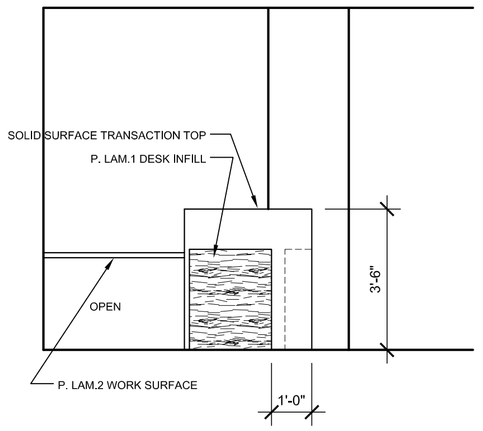

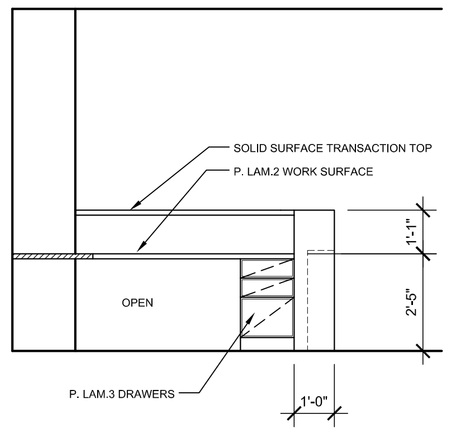

1 RECEPTION DESK ELEVATIONS
3/8" = 1'-0"

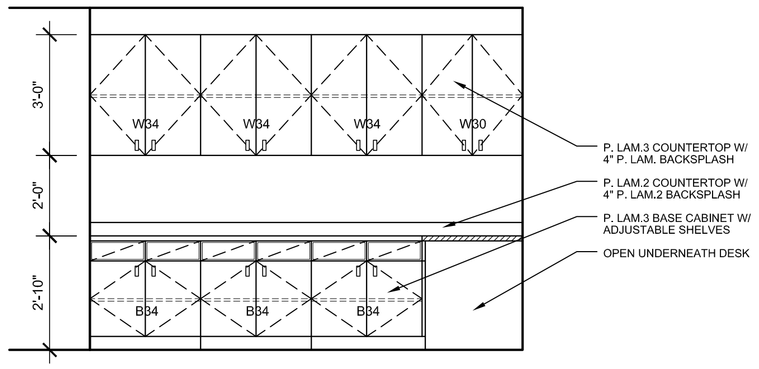

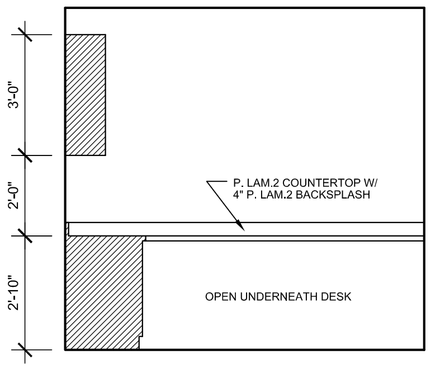

2 MAIL #114 ELEVATIONS
3/8" = 1'-0"

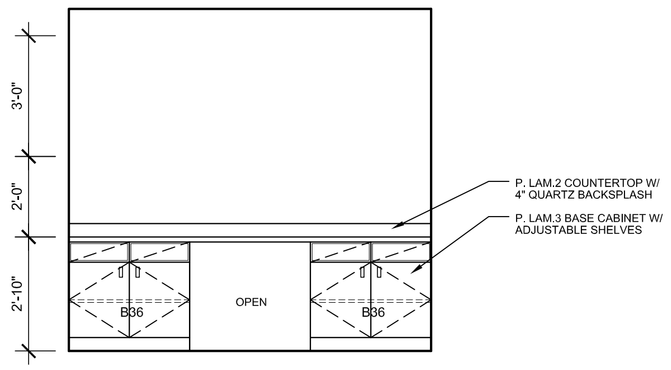

3 TELCO #113 ELEVATION
3/8" = 1'-0"

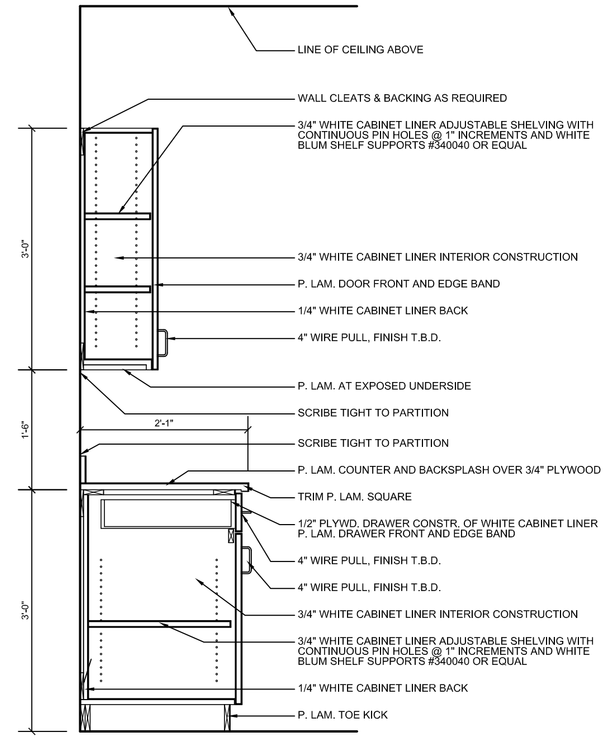

4 CABINET SECTION
3/4" = 1'-0"

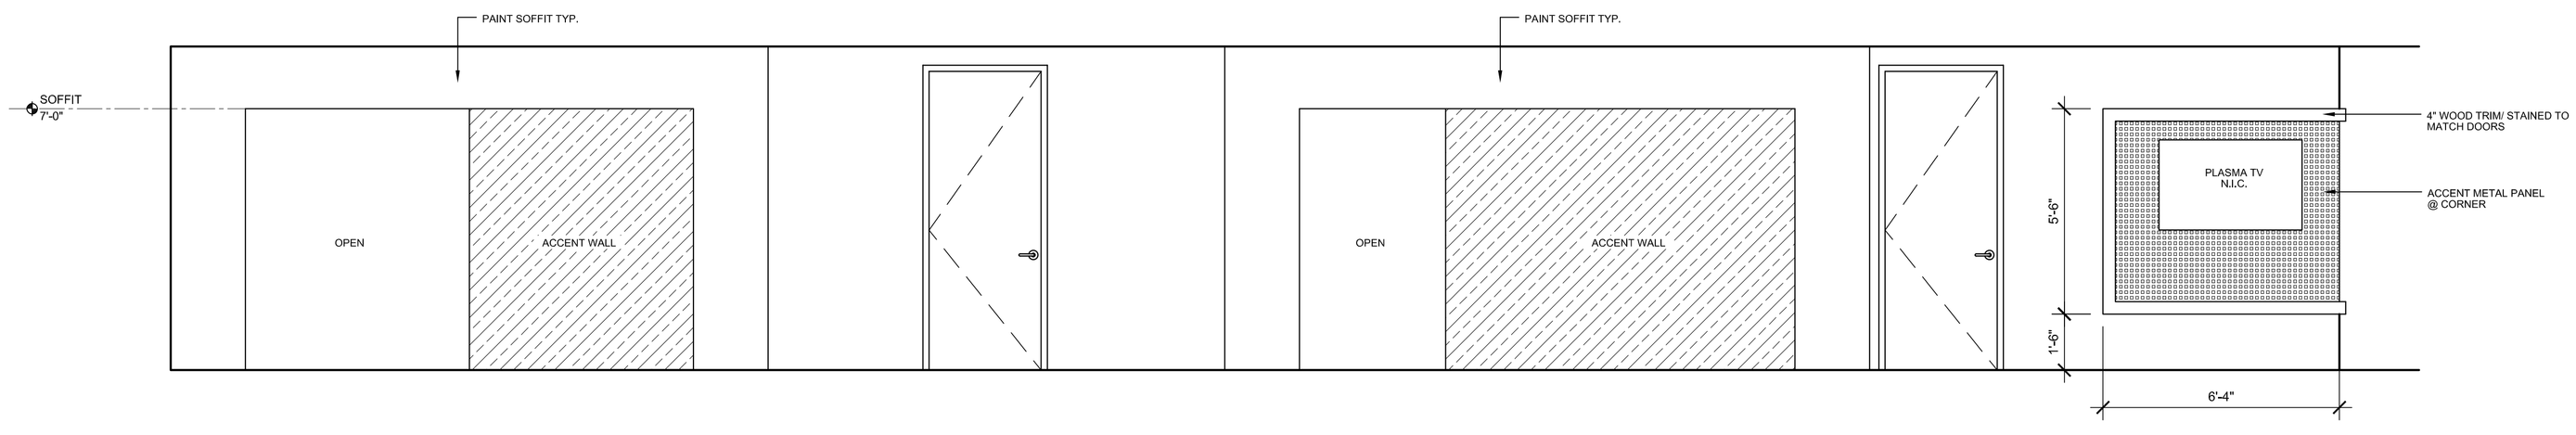

5 OPEN OFFICE #102 ELEVATION
3/8" = 1'-0"

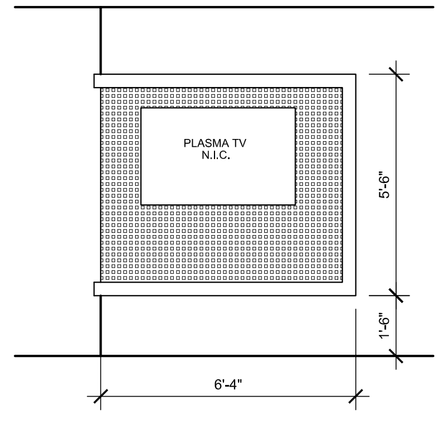

6 OPEN OFFICE #110 ELEVATION
3/8" = 1'-0"

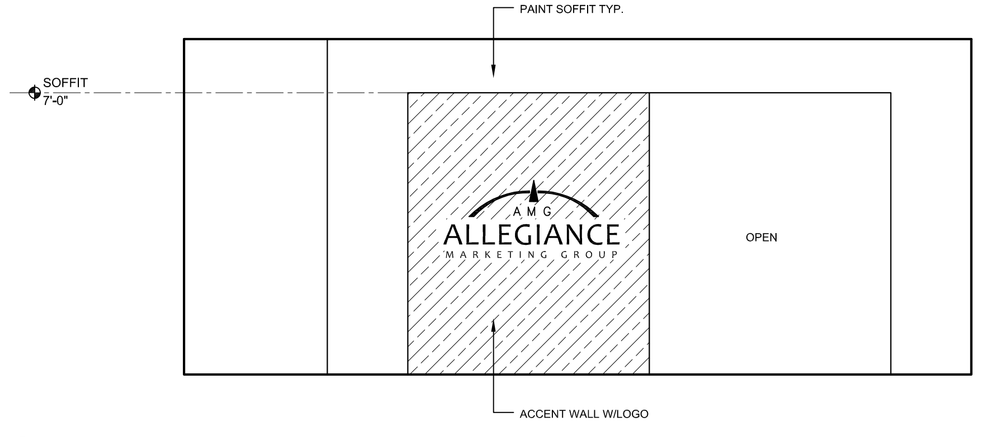

7 RECEPTION #100 ELEVATION
3/8" = 1'-0"

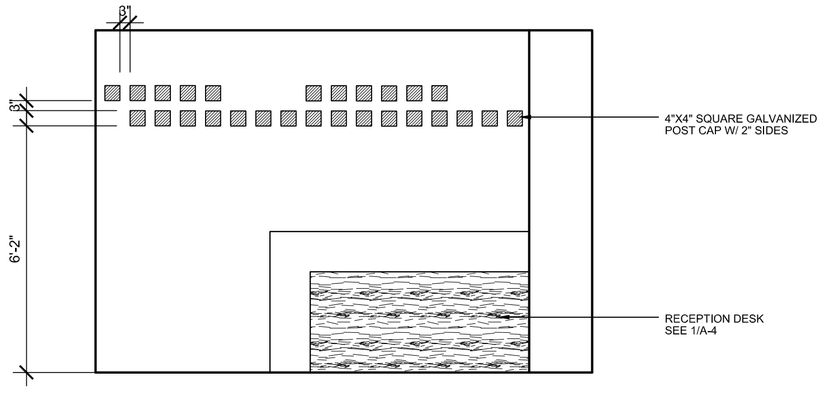

8 RECEPTION #100 ELEVATION
3/8" = 1'-0"

Bd

birse design inc.

5300 woodland lakes drive
palm beach gardens, fl 33418
phone: 561-626-4001
fax: 561-626-4884
AA26001615

ALLEN S BIRSE
AR94279

ALLEGIANCE MARKETING GROUP

FAIRWAY OFFICE CENTER
7111 FAIRWAY DRIVE #205
PALM BEACH GARDENS, FL 33418

PROJECT NUMBER 711119

REVISIONS
1
2
3
4
5

THIS DESIGN AND THESE DRAWINGS ARE THE PROPERTY OF BIRSE DESIGN INC., NO PART OF THIS WORK MAY BE REPRODUCED WITHOUT PRIOR WRITTEN PERMISSION FROM BIRSE DESIGN INC.

DRAWN BY ASB

CD

10/30/13

A-4