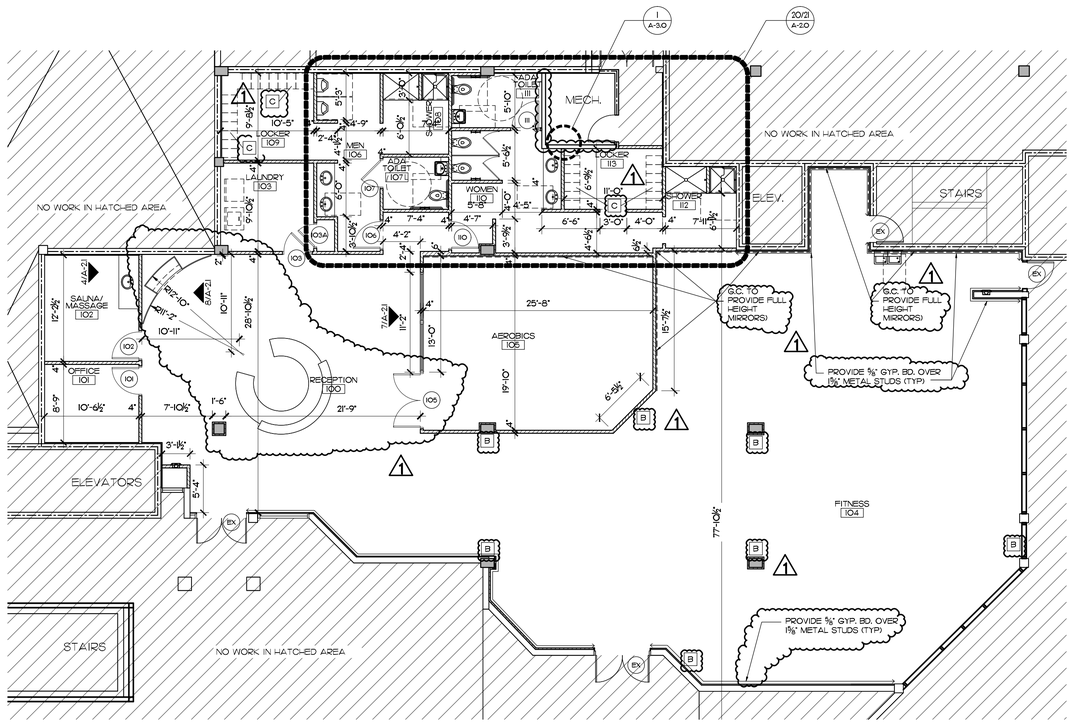

1 FLOOR PLAN
SCALE: 1/8"=1'-0"

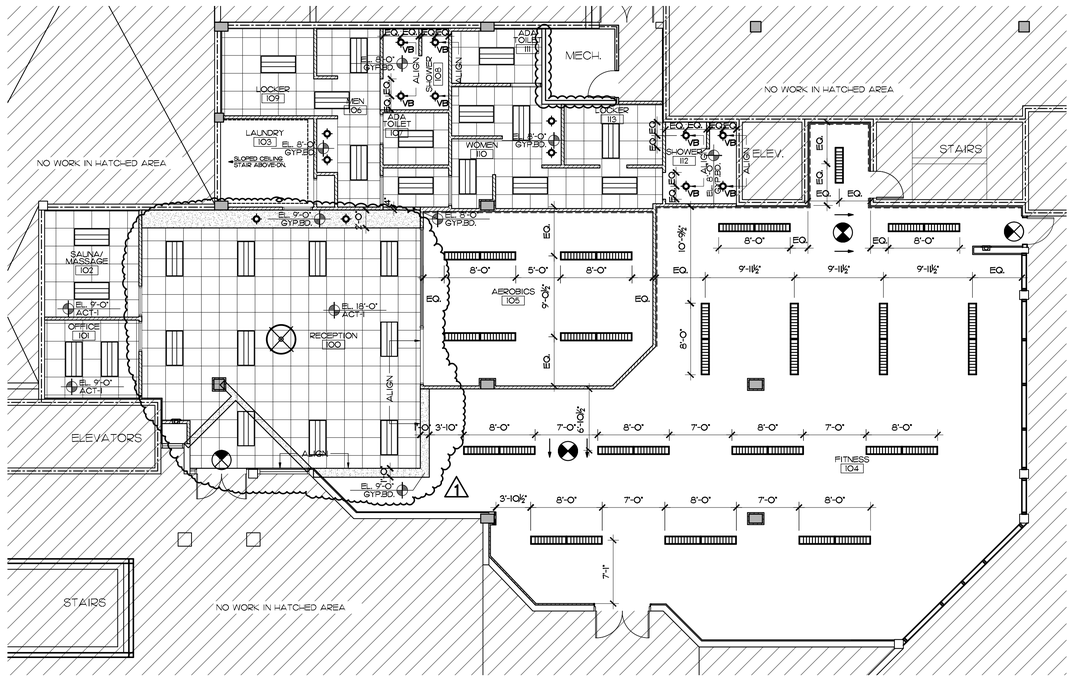

2 REF. CLG. PLAN
SCALE: 1/8"=1'-0"

KEY NOTES

A. NEW BUILT-IN CABINETS BY GC. BLOCKING TO BE PROVIDED BY GC

B. WALL MOUNTED TV LOCATION - G.C. TO PROVIDE FRT BACKING WITHIN WALL

C. NEW LOCKERS - ALL LOCKERS HAVE ONE DOUBLE PRONG AND THREE SINGLE-PRONG COAT HOOKS - MANUF. LYON, CAT. NO 5248, 12"WX 21"D X66"H (1)

D. NEW W/LO ELECT. DRINKING FOUNTIAN

DOOR AND FRAME SCHEDULE

DOOR NUMBER	DOOR TYPE	DOOR SIZE WD	DOOR SIZE HGT	DOOR SIZE THK	DOOR MAT'L	DOOR FINISH	FRAME MAT'L	FIRE RATING LABEL	HWR GRP	NOTES
101	C	3'-0"	8'-0"	1 3/4"	WD	STAINED	H.M.	--	A	--
102	C	3'-0"	8'-0"	1 3/4"	WD	STAINED	H.M.	--	A	--
103	A	3'-0"	8'-0"	1 3/4"	WD	STAINED	H.M.	--	E	--
103A	A	2'-6"	8'-0"	1 3/4"	WD	STAINED	H.M.	--	C	--
105	B	6'-0"	8'-0"	1 3/4"	WD	STAINED	H.M.	--	E	--
106	A	3'-0"	8'-0"	1 3/4"	WD	STAINED	H.M.	--	D	--
107	A	3'-0"	8'-0"	1 3/4"	WD	STAINED	H.M.	--	E	--
110	A	3'-0"	8'-0"	1 3/4"	WD	STAINED	H.M.	--	D	--
111	A	3'-0"	8'-0"	1 3/4"	WD	STAINED	H.M.	--	D	--

DOOR NOTES:
1. FINAL COORDINATION OF KEYING FUNCTIONS SHALL BE WITH TENANT. KEYING TO BE INCLUDED IN TOTAL PROJECT COSTS
2. ALL EXIT HARDWARE SHALL COMPLY WITH F.B.C. 2007 W/ 2009 AMENDMENTS SECTION 1108.1.9
3. LEVER HARDWARE SHALL BE SCHLAGE, AL-SERIES, JUPITER LEVER, FINISH #626 SATIN CHROME
4. CLOSURES TO BE LCN E FINISH TO MATCH LEVER
5. HINGES TO BE BY HAGER, FINISH US26D
6. SILENCERS TO BE BY HAGER
7. WALL STOP BY HAGER
8. FLUSH BOLT - HAGER
9. DOOR STOP BY GLYNN-JOHNSON, FINISH US32D
10. ALL ACCESS CONTROLLED EGRESS DOORS MUST COMPLY WITH FLORIDA FIRE PREVENTION CODE SECTION 7.2.1.6.2
11. DOOR TO BE FACTORY FINISHED, TO BE SELECTED BY TENANT.

HARDWARE SETS:

A1
LEVER: ENTRY/OFFICE - W511
HINGES: 4½"X4½" - BB1279
SILENCER: 307D
WALL STOP: 230W

B1
LEVER: ENTRY/OFFICE - W511
HINGES: 4½"X4½" - BB1279
SILENCER: 307D
DOOR STOP: 410-S

C1
LEVER:STORERROOM W581
HINGES: 4½"X4½" - BB1279
SILENCER:307D
CLOSURE - LCN 2010
DOOR STOP: 410-S

D1
LEVER: PASSAGE SET - W101
HINGES: 4½"X4½" - BB1279
SILENCER: 307D
WALL STOP: 230W

E1
LEVER: PASSAGE SET - W101
HINGES: 4½"X4½" - BB1279
SILENCER: 307D
DOOR STOP: 410-S

F1
LEVER: PRIVACY SET - W301
HINGES: 4½"X4½" - BB1279
SILENCER: 307D
WALL STOP: 230W

DOOR TYPES

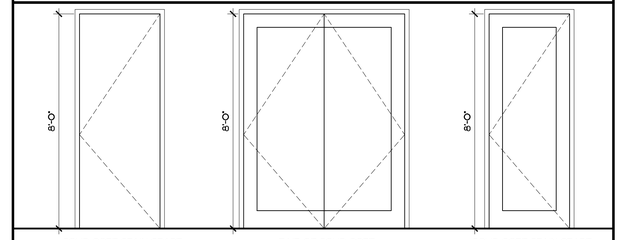

A — SOLID CORE STAIN GRADE WOOD DOOR W/ HOLLOW METAL FRAME

B — PAIR OF SOLID CORE STAIN GRADE WOOD FRENCH DOORS W/ HOLLOW METAL FRAME

C — SOLID CORE STAIN GRADE FRENCH WOOD DOOR W/ HOLLOW METAL FRAME

REFLECTED CEILING LEGEND

- NEW 24"X24" SUSPENDED ACOUSTICAL CEILING SYSTEM - SEE FINISH SCHEDULE FOR SPECIFICATION.
- 2'X4' FLUORESCENT INDIRECT LIGHT FIXTURE
- 30" DIA. PENDANT LIGHT FIXTURE +9'-0" A.F.F.
- 1'X8' PENDANT LIGHT FIXTURE +8'-0" A.F.F. (1)
- 1'X4' PENDANT LIGHT FIXTURE +8'-0" A.F.F.
- DOWNLIGHT
- VB — DOWNLIGHT VAROR BARRIER
- EL. 0'-0" CLG FINISH — CEILING HEIGHT - ALL CEILING TO BE 8'-6" UNLESS OTHERWISE NOTED

NOTES
1. ALL EMERGENCY LIGHT FIXTURES SHALL HAVE THE TEST BUTTONS MOUNTED INSIDE THE FIXTURE

WALL LEGEND

1. EXISTING EXTERIOR WALL
2. NEW PARTITION SEE DETAIL 4/A-3.0
3. EXISTING 1-HR RATED DEMISING WALL. G.C. SHALL CHECK ALL EXISTING RATED WALLS TO MAKE SURE THAT THE REQUIRED WARNING SIGNAGE IS PAINTED ABOVE CEILINGS. IF NOT THE CONTRACTOR SHALL PAINT ABOVE THE CEILING TO BE VISIBLE "FIRE AND SMOKE BARRIER PROTECT ALL OPENINGS" (1)
5. EXISTING PARTITION TO REMAIN-GC TO PATCH AND REPAIRS WALLS TO RECEIVE PAINT
- (1XX) — DOOR NUMBER
- FEC — FIRE EXTINGUISHER CABINET - SEE DETAIL 15/A-3.0 (1)
- NEW CEILING MOUNTED EXIT LIGHTS AS REQ'D - SEE ELECTRICAL DRAWINGS

FLOOR & REF.CLG.PLAN
1ST FLOOR - PAVILION

SCALE: 1/8" = 1'-0"
0 4' 8' 16' 32'

N W E S

GLIDDEN • SPINA & PARTNERS
ARCHITECTURE • INTERIOR DESIGN, INC.
PHONE: 561.684.6844 • FAX: 561.684.5594 • E-MAIL: info@gspa-architects.com
1401 FORUM WAY, SUITE 100 • WEST PALM BEACH, FLORIDA 33401
FL License: #AA26001602
Keith M. Spina #AR13419 Benjamin John Glidden, III #AR6536

TENANT IMPROVEMENTS FOR:
NORTHBRIDGE CENTER GYM FACILITY
515 N. FLAGLER DR., SUITE P-100
WPB, FLORIDA

COPYRIGHT 2009
THESE DRAWINGS ARE FOR THE EXCLUSIVE USE OF GLIDDEN SPINA & PARTNERS, INC. AND MAY NOT BE DUPLICATED, REPRODUCED OR USED IN ANY MANNER WITHOUT THE EXPRESS WRITTEN CONSENT OF GLIDDEN SPINA & PARTNERS, INC. ALL RIGHTS RESERVED.

sheet title: 1ST FLOOR - PAVILION
file name: NGY-FP-100.DWG

revisions:
1 03/02/12 ADDENDUM #1

project no: 11040
date: 02/14/12
drawn by: BJ/JOE
checked by: KS

A-1.0

P:\11\NORTHBRIDGE GYM\1ST FL PAVILION\1-11040\NGY-FP-100.dwg, 3/6/2012 1:26:25 PM, 1:1