NOTE: PROVIDE SANDED CAULKING WHERE REDWOOD AND THIN BRICK MATERIALS MEET. MATCH (G1)

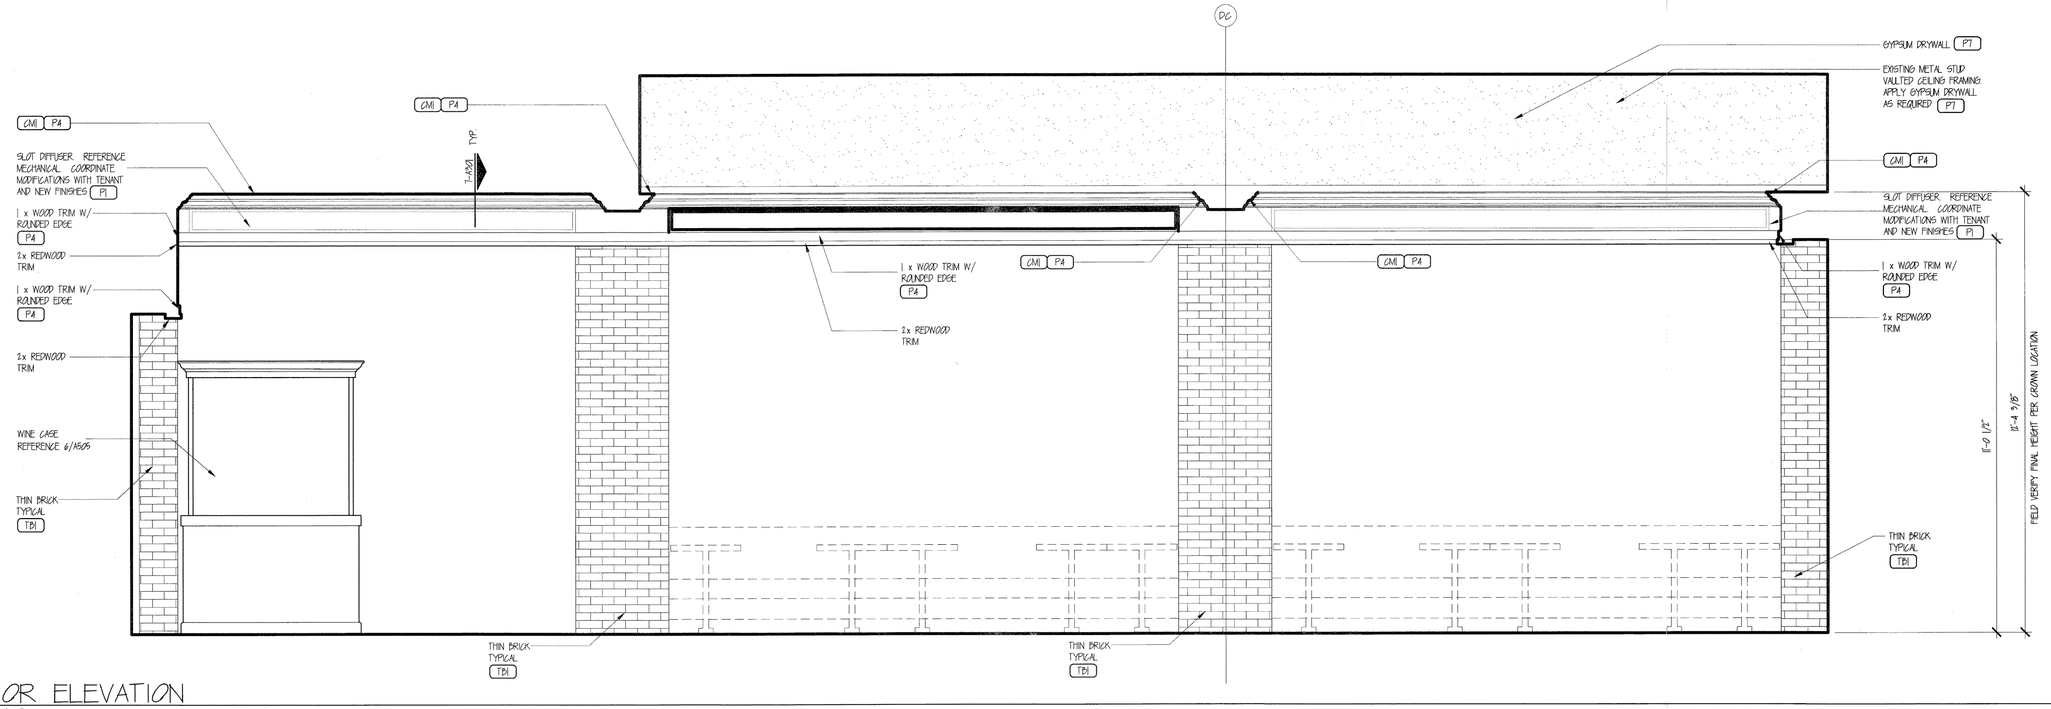

2 INTERIOR ELEVATION

SCALE: 1/2" = 1'-0"

NOTE: PROVIDE SANDED CAULKING WHERE REDWOOD AND THIN BRICK MATERIALS MEET. MATCH (G1)

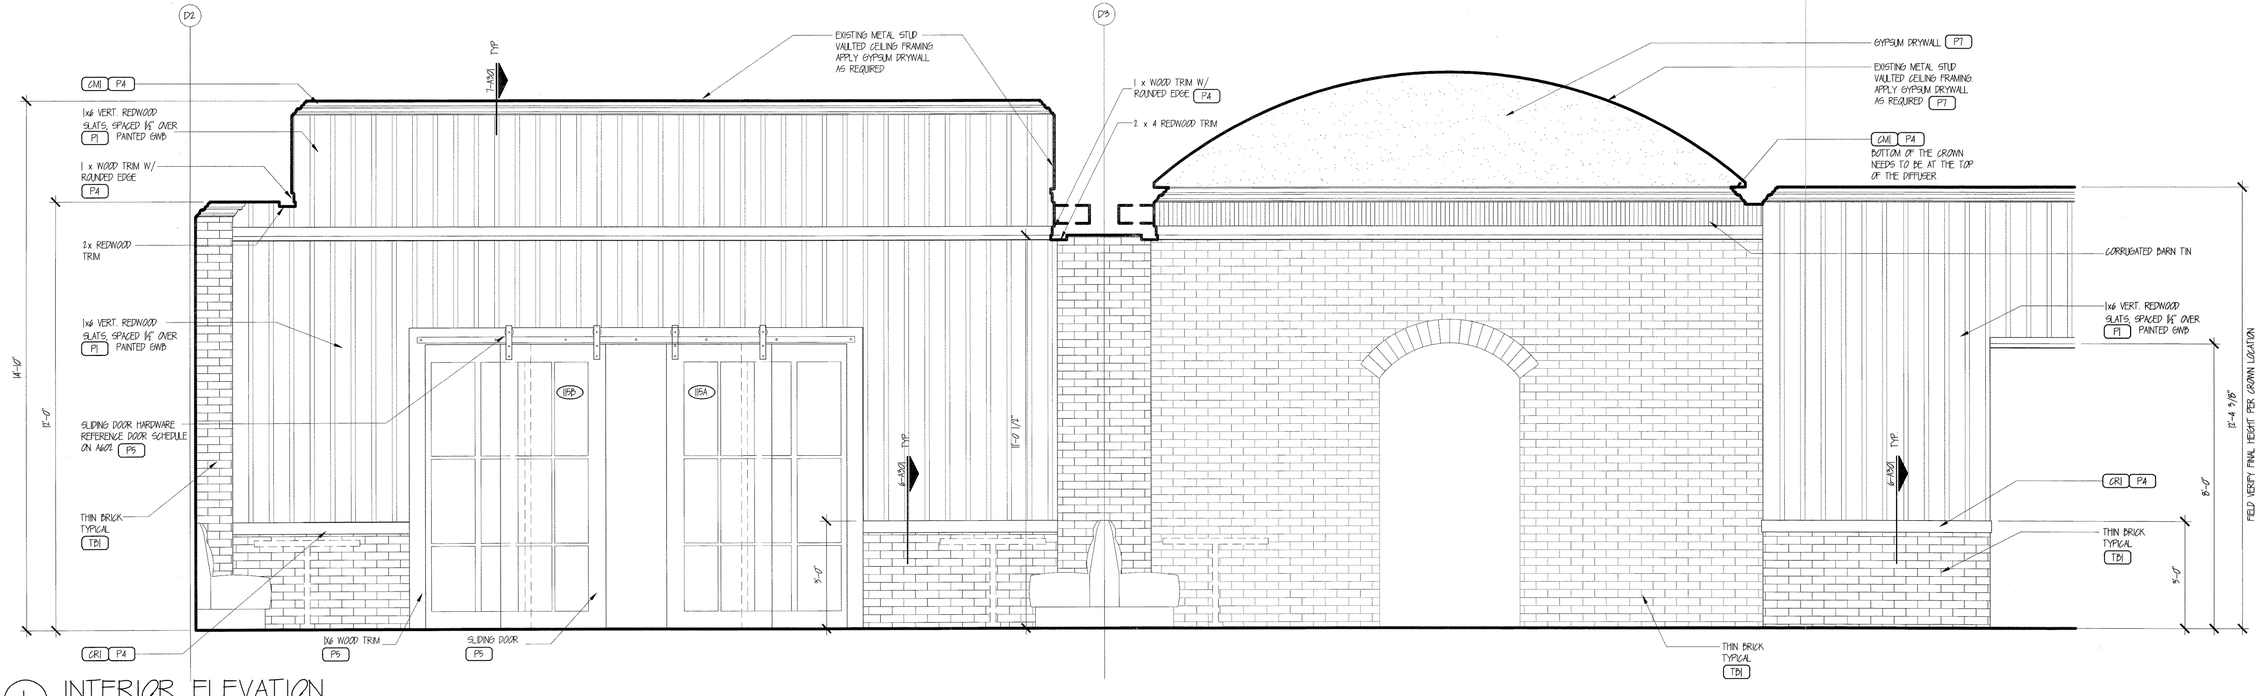

1 INTERIOR ELEVATION

SCALE: 1/2" = 1'-0"

Architect sealing the document:
Aaron Marshall King

GRIMALDI'S COAL BRICK-OVEN PIZZERIA
4000 N Scottsdale Road, Suite 203
Scottsdale, Arizona 85252
Phone: 480.946.3147 Fax: 480.892.1282

Aaron M. King Architect
1221 N. Mars Avenue
Sierra Vista, AZ 85635
Phone: (417) 864-0916
aking.integrity-id@earthlink.net

DOCUMENTS FOR:

DOWNTOWN at the GARDENS
GRIMALDI'S PIZZERIA
11701 LAKE VICTORIA GARDENS AVE., STE 3101
PALM BEACH GARDENS, FL 33410

This document, and the ideas and designs incorporated herein, as an instrument of professional service, is the property of Aaron M. King, and is not to be used, in whole or in part, for any other project, without the written authorization of Aaron M. King.

Revisions:

No.	Date	Description

Project: DOWNTOWN at the GARDENS
Drawn: Aaron M. King
Approved:
Issue Date: 12/28/2010

Sheet Title:
INTERIOR ELEVATIONS

Sheet No:
A502