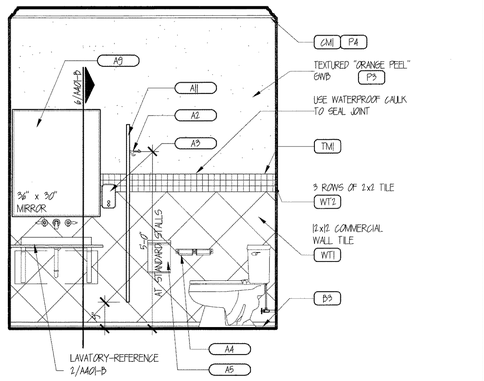

8 WOMEN'S RESTROOM 116
SCALE: 1/2" = 1'-0"

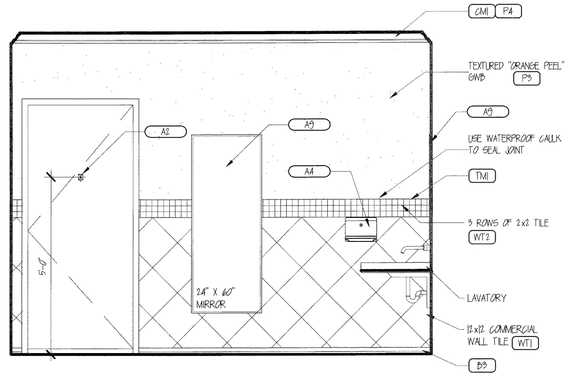

7 WOMEN'S RESTROOM 116
SCALE: 1/2" = 1'-0"

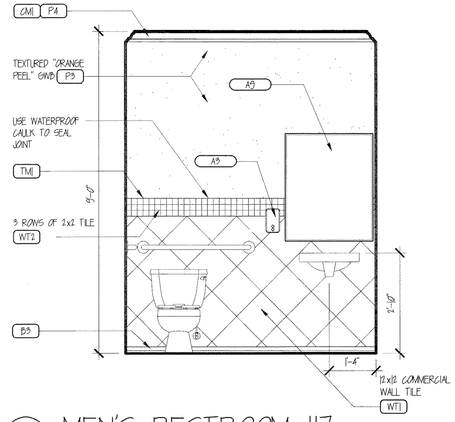

6 MEN'S RESTROOM 117
SCALE: 1/2" = 1'-0"

ACCESSORY SCHEDULE

NOTE: FOR GENERAL MOUNTING HEIGHTS REFER TO SHEET G002A. REFERENCE SHEET G002L FOR OWNER PROVIDED ITEMS.

KEY	DESCRIPTION	QUANTITY	COMMENTS
A1	NOT USED		
A2	COAT/BAG HOOK WITH BUMPER	5	PROVIDE HOOK EQUAL TO BOBRICK B-212. (1) ON BACK SIDE OF EACH TOILET PARTITION DOOR, (1) ON EACH RESTROOM DOOR. ANCHOR PER MFR RECOMMENDATIONS
A3	SOAP DISPENSER	116-2 117-2	PROVIDED BY OWNER INSTALLED BY CONTRACTOR.
A4	TOILET PAPER DISPENSER	3	PROVIDED BY OWNER INSTALLED BY CONTRACTOR.
A5	SANITARY NAPKIN DISPOSAL	2	EQUAL TO BOBRICK B-270
A6	42" GRAB BAR	2	PROVIDE 12" WIDE PLYWOOD BACKING CENTERED @ 36" AFF.
A7	36" GRAB BAR	2	PROVIDE 12" WIDE PLYWOOD BACKING CENTERED @ 36" AFF.
A8	PAPER TOWEL DISPENSER	4	PROVIDED BY OWNER INSTALLED BY CONTRACTOR.
A9	MIRROR W/ 1/2" CHANNEL FRAME, RE: TO ELEVATIONS FOR SIZE.	5	REFERENCE ELEVATIONS FOR SIZES AND LOCATIONS
A10	DIAPER CHANGING STATION, VERTICAL WALL-MOUNT BABY CHANGING STATION, MODEL # KB101-01 GREY, MOUNT TO ADA COMPLIANCE, MFRD BY KORLA BEAR KARE PRODUCTS.	2	PROVIDE PLYWOOD BACKING AT MOUNTING HOLE LOCATIONS, REFER TO MANUFACTURES SPECS.
A11	TOILET PARTITION	SEE PLAN	FLOOR MOUNTED METAL TOILET PARTITION EQUAL TO HADRIAN MFR. INC. POWDER COAT FINISH, COLOR 910 BLACK. PROVIDE PLYWOOD BACKING AT WALL MOUNTED BRACKETS

NOTES:

1. REFERENCE SHEET A05 FOR ALL RESTROOM SIGN LOCATIONS.
2. REFERENCE SHEET G002A FOR MOUNTING HEIGHTS OF SIGNAGE AND FIXTURES.
3. REFERENCE SHEET G002L FOR ALL OWNER PROVIDED ITEMS.
4. FIELD COORDINATE WITH THE OWNER THE FINAL QUANTITY AND LOCATION OF ALL RESTROOM ACCESSORIES MAINTAINING COMPLIANCE WITH ALL MOUNTING LOCATIONS AND STANDARDS SHOWN ON SHEETS G002L AND G002A

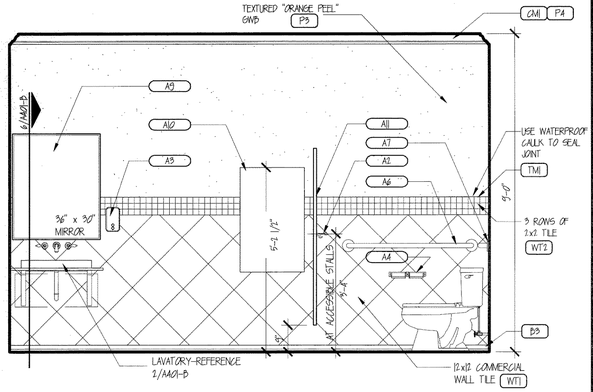

5 MEN'S RESTROOM 117
SCALE: 1" = 1'-0"

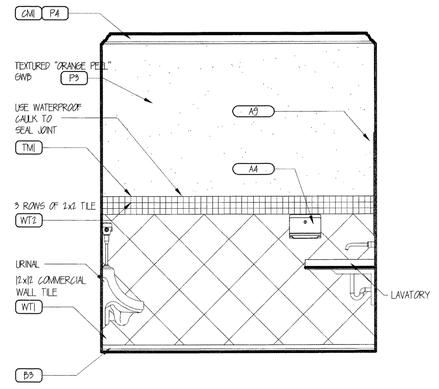

4 MEN'S RESTROOM 117
SCALE: 1/2" = 1'-0"

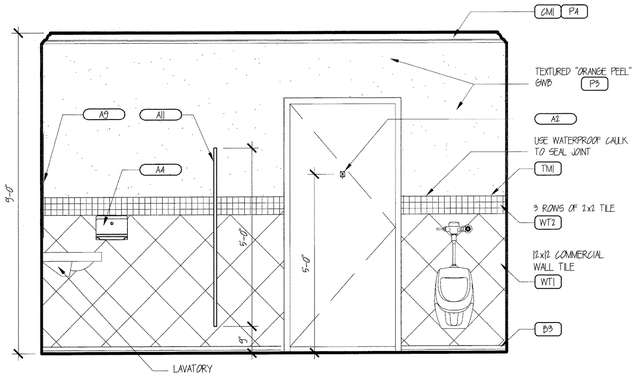

3 MEN'S RESTROOM 117
SCALE: 1/2" = 1'-0"

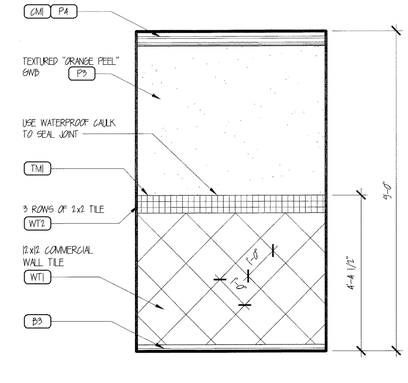

2 TYPICAL RESTROOM ELEV.
SCALE: 1/2" = 1'-0"

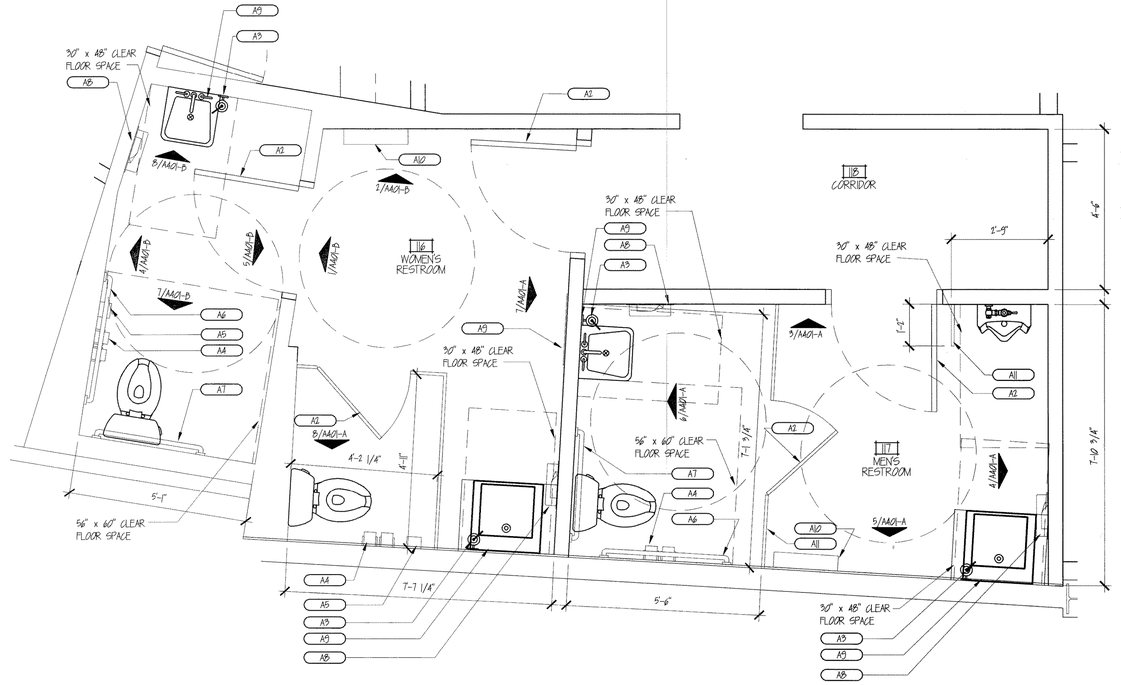

1 ENLARGED RESTROOM PLAN
SCALE: 1/2" = 1'-0"

GRIMALDI'S
COAL BRICK-OVEN PIZZERIA
4000 N Scottsdale Road, Suite 203
Scottsdale, AZ 85251
Phone: 405.864.3147 Fax: 405.562.1282

Aaron M. King
Architect
1231 N. Main Avenue
Springfield, MO 65802
Phone: (417) 864-0916
aking.emgerty-it@earthlink.net

DOCUMENTS FOR:
DOWNTOWN at the GARDENS
GRIMALDI'S PIZZERIA
11701 LAKE VICTORIA GARDENS AVE., STE 3101
PALM BEACH GARDENS, FL 33410

This document, and the ideas and designs incorporated herein, as an instrument of professional service, is the property of Aaron M. King, and is not to be used, in whole or in part, for any other project, without the written authorization of Aaron M. King.

Revisions:

No.	Date	Description

Architect sealing the document: Aaron Marshall King

Project: DOWNTOWN at the GARDENS
Drawn: Aaron M. King
Approved:
Issue Date: 12/28/2010

Sheet Title: ENLARGED RESTROOM PLAN, RESTROOM ELEVATIONS, ACCESSORY SCHEDULE

Sheet No: **A401-A**