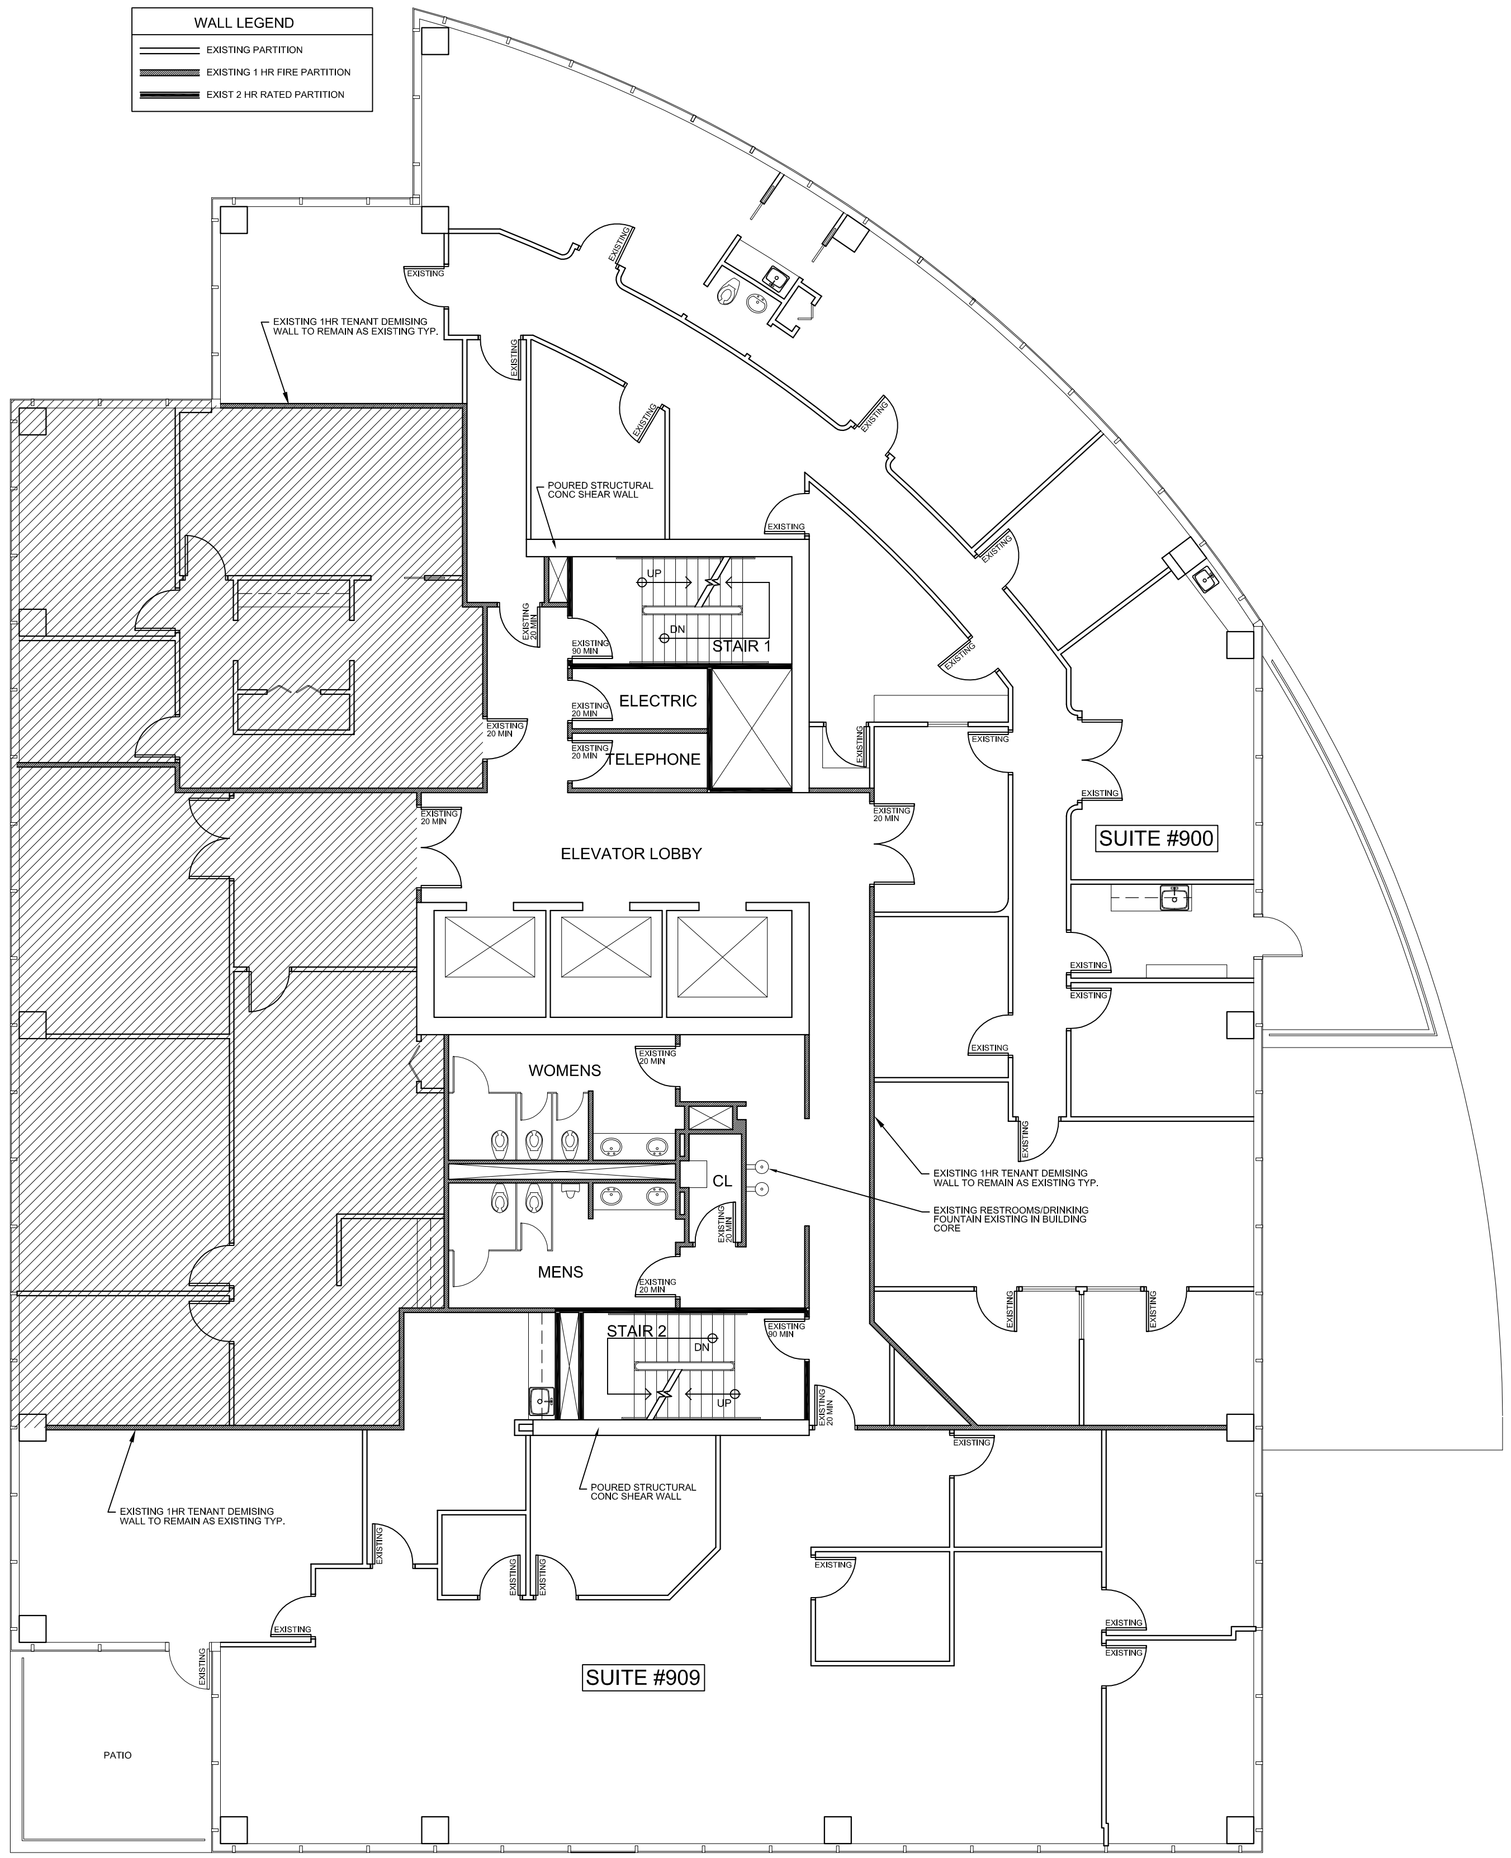

1. ALL WALLS/DOORS ARE EXISTING AS PER EXSITING FLOOR PLAN 1/A-1
2. ALL PLUMBING/MILLWORK IS EXISTING AS PER EXISTING FLOOR PLAN 1/A-1
3. TOILET ROOMS ARE EXISTING IN COMMON AREA CORRIDOR AS PER FLOOR PLAN 1/A-1
4. DRINKING FOUNTAIN IS EXISTING IN COMMON AREA CORRIDOR AS PER FLOOR PLAN 1/A-1

1 (EXISTING) FLOOR PLAN
1/8" = 1'-0"

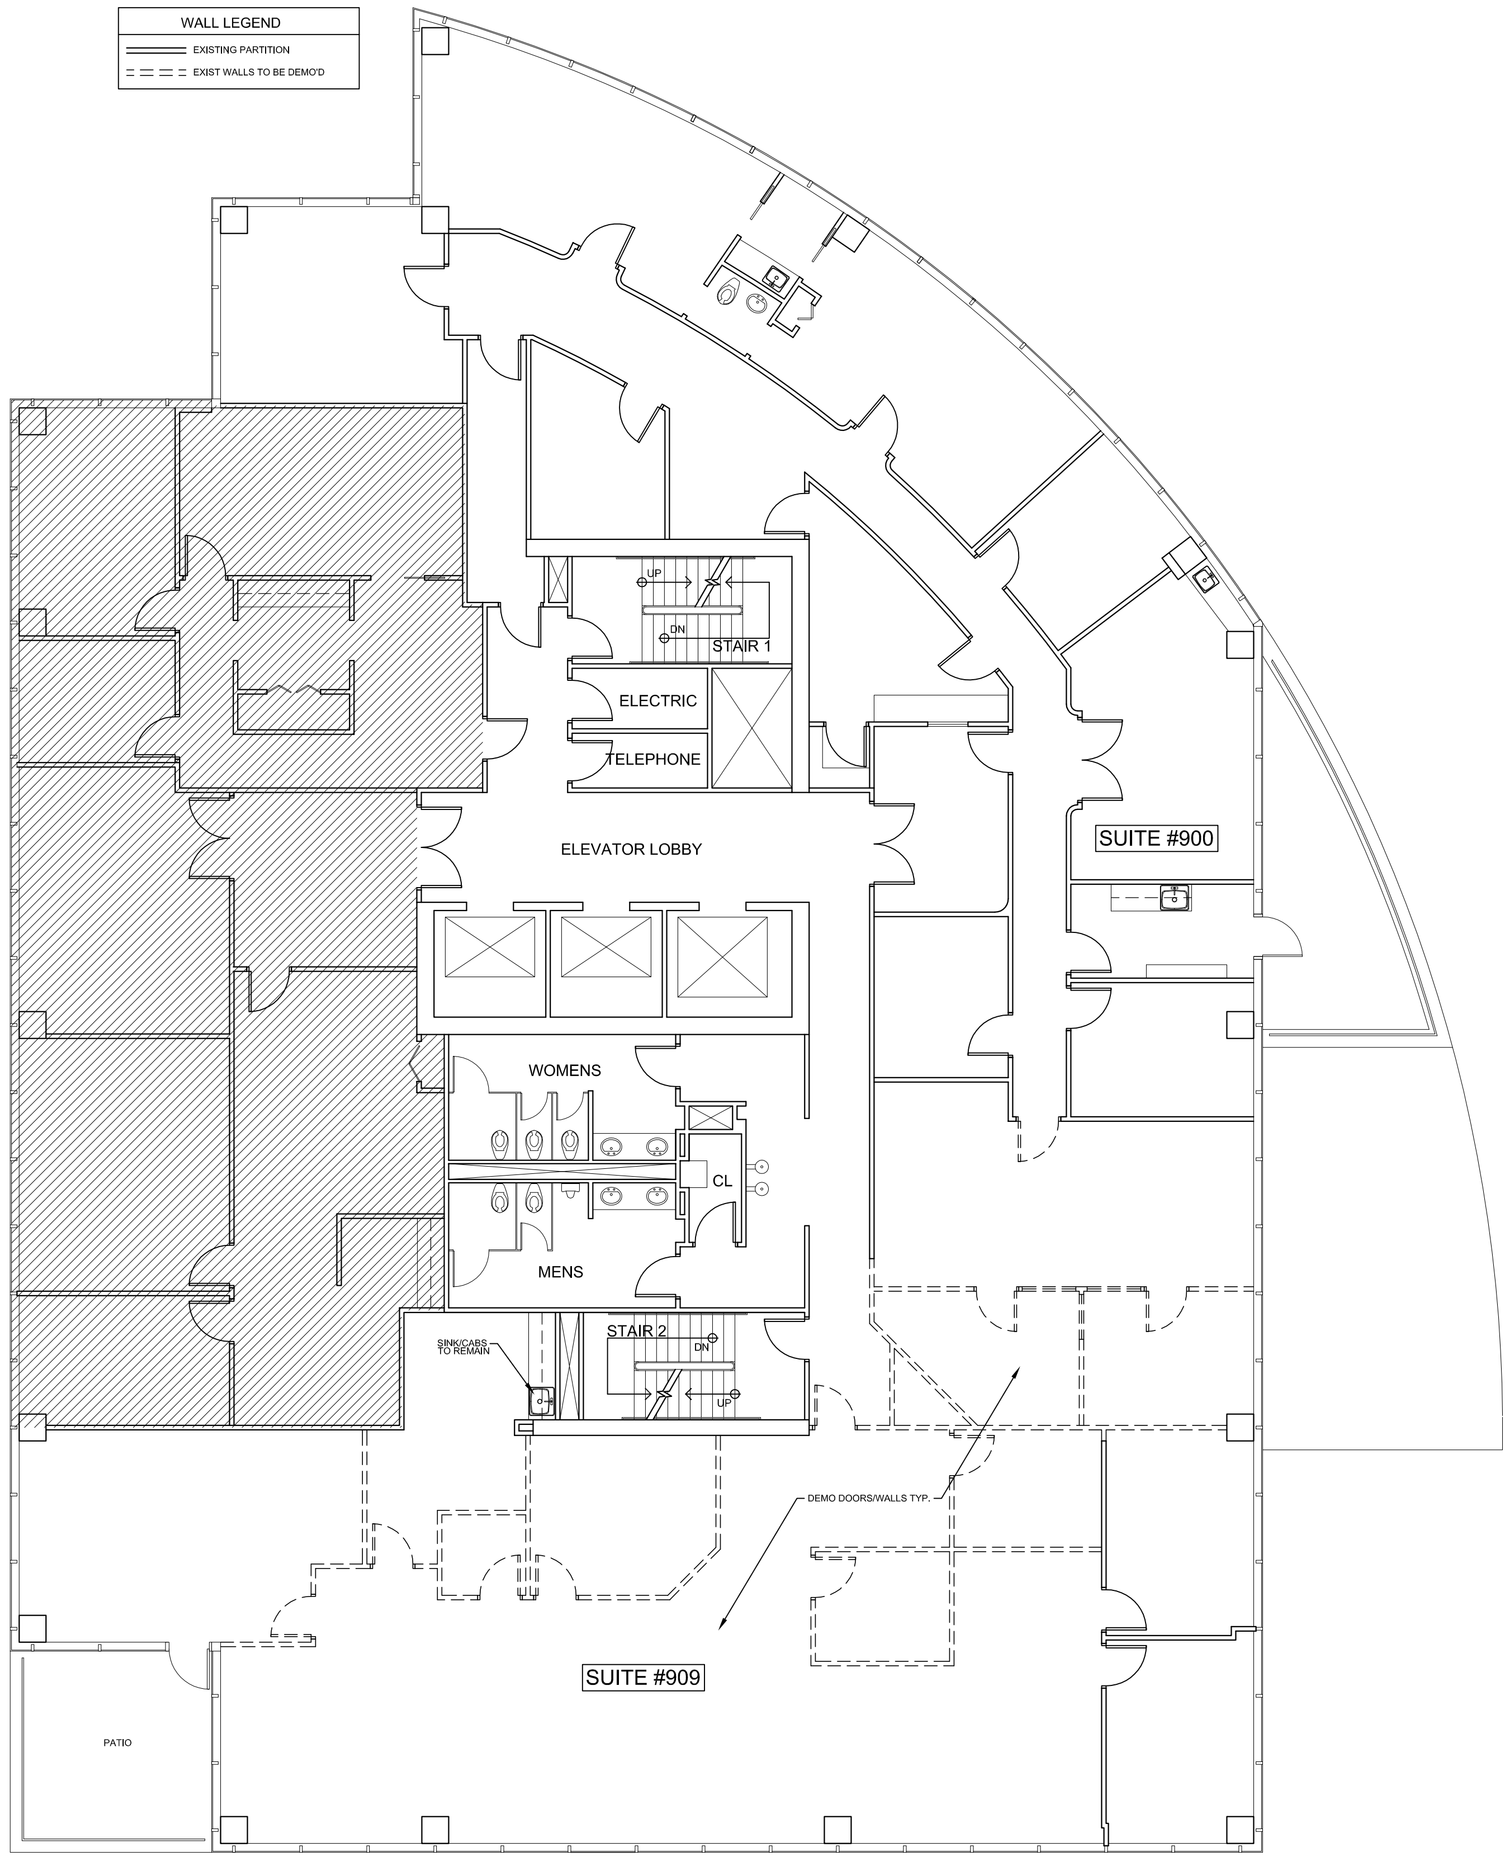

1. DEMO WALLS/DOORS AS PER DEMO FLOOR PLAN 2/A-1. STORE ALL DOORS/HARDWARE/ FRAMES FOR POSSIBLE REUSE ON THIS PROJECT. REMOVE ALL EXISTING FLOORING
2. REMOVE ALL ELECTRICAL WIRING FROM DEMO'D WALLS AND BACK TO THE FIRST JUNCTION BOX. LABEL AND CAP. DEMO ALL LOW VOLTAGE WIRING
3. DEMO CEILING TILE/LIGHTS/GRID AS REQUIRED. ALL DEMO'D CEILING TILE/LIGHTS/GRID TO BE STORED FOR FUTURE REUSE. CONTRACTOR TO REMOVE AND PROTECT ALL CEILING ITEMS.
4. ALL EXISTING PERIMETER BLINDS ARE TO REMAIN AS EXISTING. REPLACE ANY DAMAGED BLINDS AS REQUIRED

* STRUCTURES UNDERGOING CONSTRUCTION, ALTERATION OR DEMOLITION SHALL COMPLY WITH NFPA 241
* ACCUMULATIONS OF COMBUSTABLE WASTE AND DUST DEBRIS SHALL BE REMOVED FROM THE STRUCTURE AND IT'S IMMEDIATE VICINITY AT THE END OF THE SHIFT OR MORE FREQUENTLY AS NECESSARY FOR SAFE OPERATIONS
* EXIT AND ACCESS CORRIDORS ARE TO BE MAINTAINED AND REMAIN CLEAR AND UNOBSTRUCTED
* THE MAIN BUILDINGS FIRE PROTECTION SYSTEMS SHALL BE MAINTAINED AND OPERATIONAL AT ALL TIMES
* IN THE EVENT THA THE FIRE PROTECTION SYSTEM IS OUT OF SERVICE FOR MORE THAN 4 HOURS IN A 24 HOUR PERIOD, THE BUILDING SHALL BE PLACED ON A FIRE WATCH

2 (DEMO) FLOOR PLAN
1/8" = 1'-0"

Bd
birse design inc.
5300 woodland lakes drive
palm beach gardens, fl 33418
phone 561-249-4001
fax 772-905-8884
AA26001615
ALLEN S BIRSE
AR94279

BOWEN MICLETTE BRITT
1400 CENTREPARK
1400 CENTREPARK DR
WEST PALM BEACH, FL
PROJECT NUMBER CP29

REVISIONS
1
2
3
4
5

THIS DESIGN AND THESE DRAWINGS ARE THE PROPERTY OF BIRSE DESIGN INC. NO PART OF THIS WORK MAY BE REPRODUCED WITHOUT PRIOR WRITTEN PERMISSION FROM BIRSE DESIGN INC.

DRAWN BY ASB
CD
07/18/12

A-1