NOTES:
1. ALL EXIST FIELD CONDITIONS TO BE VERIFIED.
2. COMPONENTS OF THESE WALL SECTIONS ARE LOCATED IN A CURVED WALL CREATED BY STRAIGHT RUN SEGMENTS. LOCATION OF ALL COMPONENTS IN RELATION TO THE COLUMN GRID LINE ARE TO BE FIELD COORDINATED. REFERENCE FLOOR PLANS AND REFLECTED CEILING PLAN FOR DESIGN INTENT AND DIMENSIONS.
3. REFERENCE HEADER SCHEDULE ON SHEET A501 FROM HEADER FRAMING DETAILS

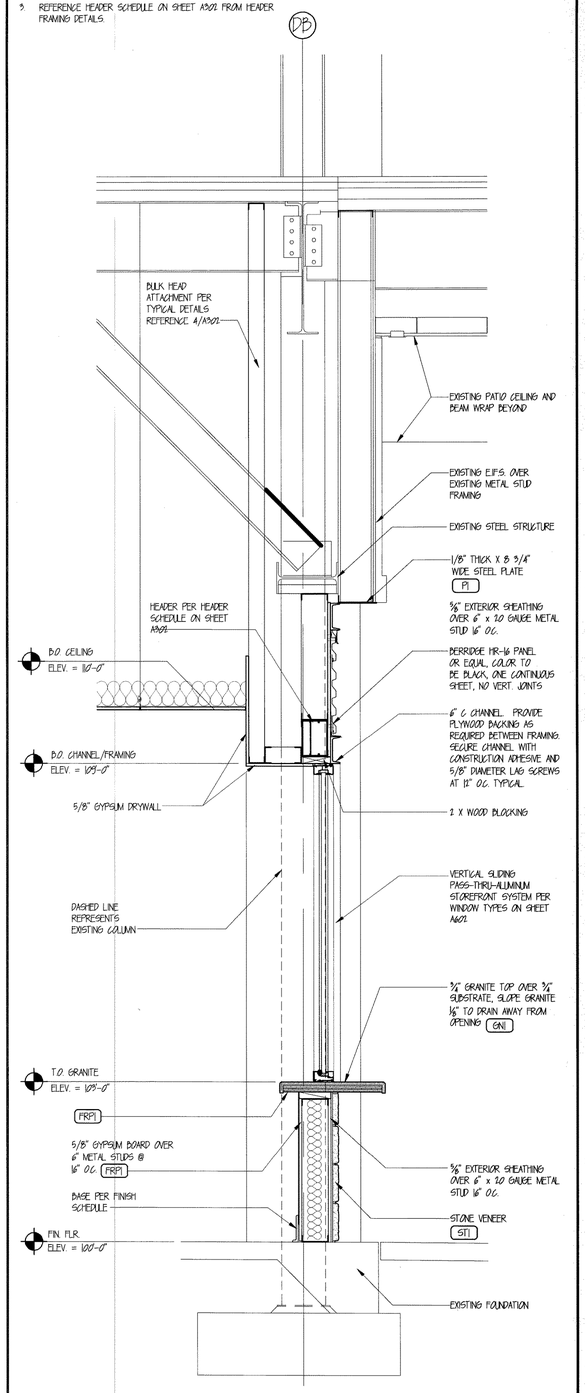

1 SECTION-TO GO WINDOW
SCALE: 3/4" = 1'-0"

Aaron M. King Architect
1221 N. Mesa Avenue
Stillwater, OK 74075
Phone: (417) 864-0916
aking.integrity-id@earthlink.net

GRIMALDI'S COAL BRICK-OVEN PIZZERIA
4000 N Scottsdale Road, Suite 203
Scottsdale, Arizona 85251
Phone: 480.946.1547 Fax: 480.562.1282

Architect sealing the document:
Aaron Marshall King

DOCUMENTS FOR:
DOWNTOWN at the GARDENS
GRIMALDI'S PIZZERIA
11701 LAKE VICTORIA GARDENS AVE., STE 3101
PALM BEACH GARDENS, FL 33410

This document, and the ideas and designs incorporated herein, as an instrument of professional service, is the property of Aaron M. King, and is not to be used, in whole or in part, for any other project, without the written authorization of Aaron M. King.

Revisions:

No.	Date	Description

Project: DOWNTOWN at the GARDENS
Drawn: Aaron M. King
Approved:
Issue Date: 12/28/2010

Sheet Title:
WALL SECTIONS

Sheet No:
A303