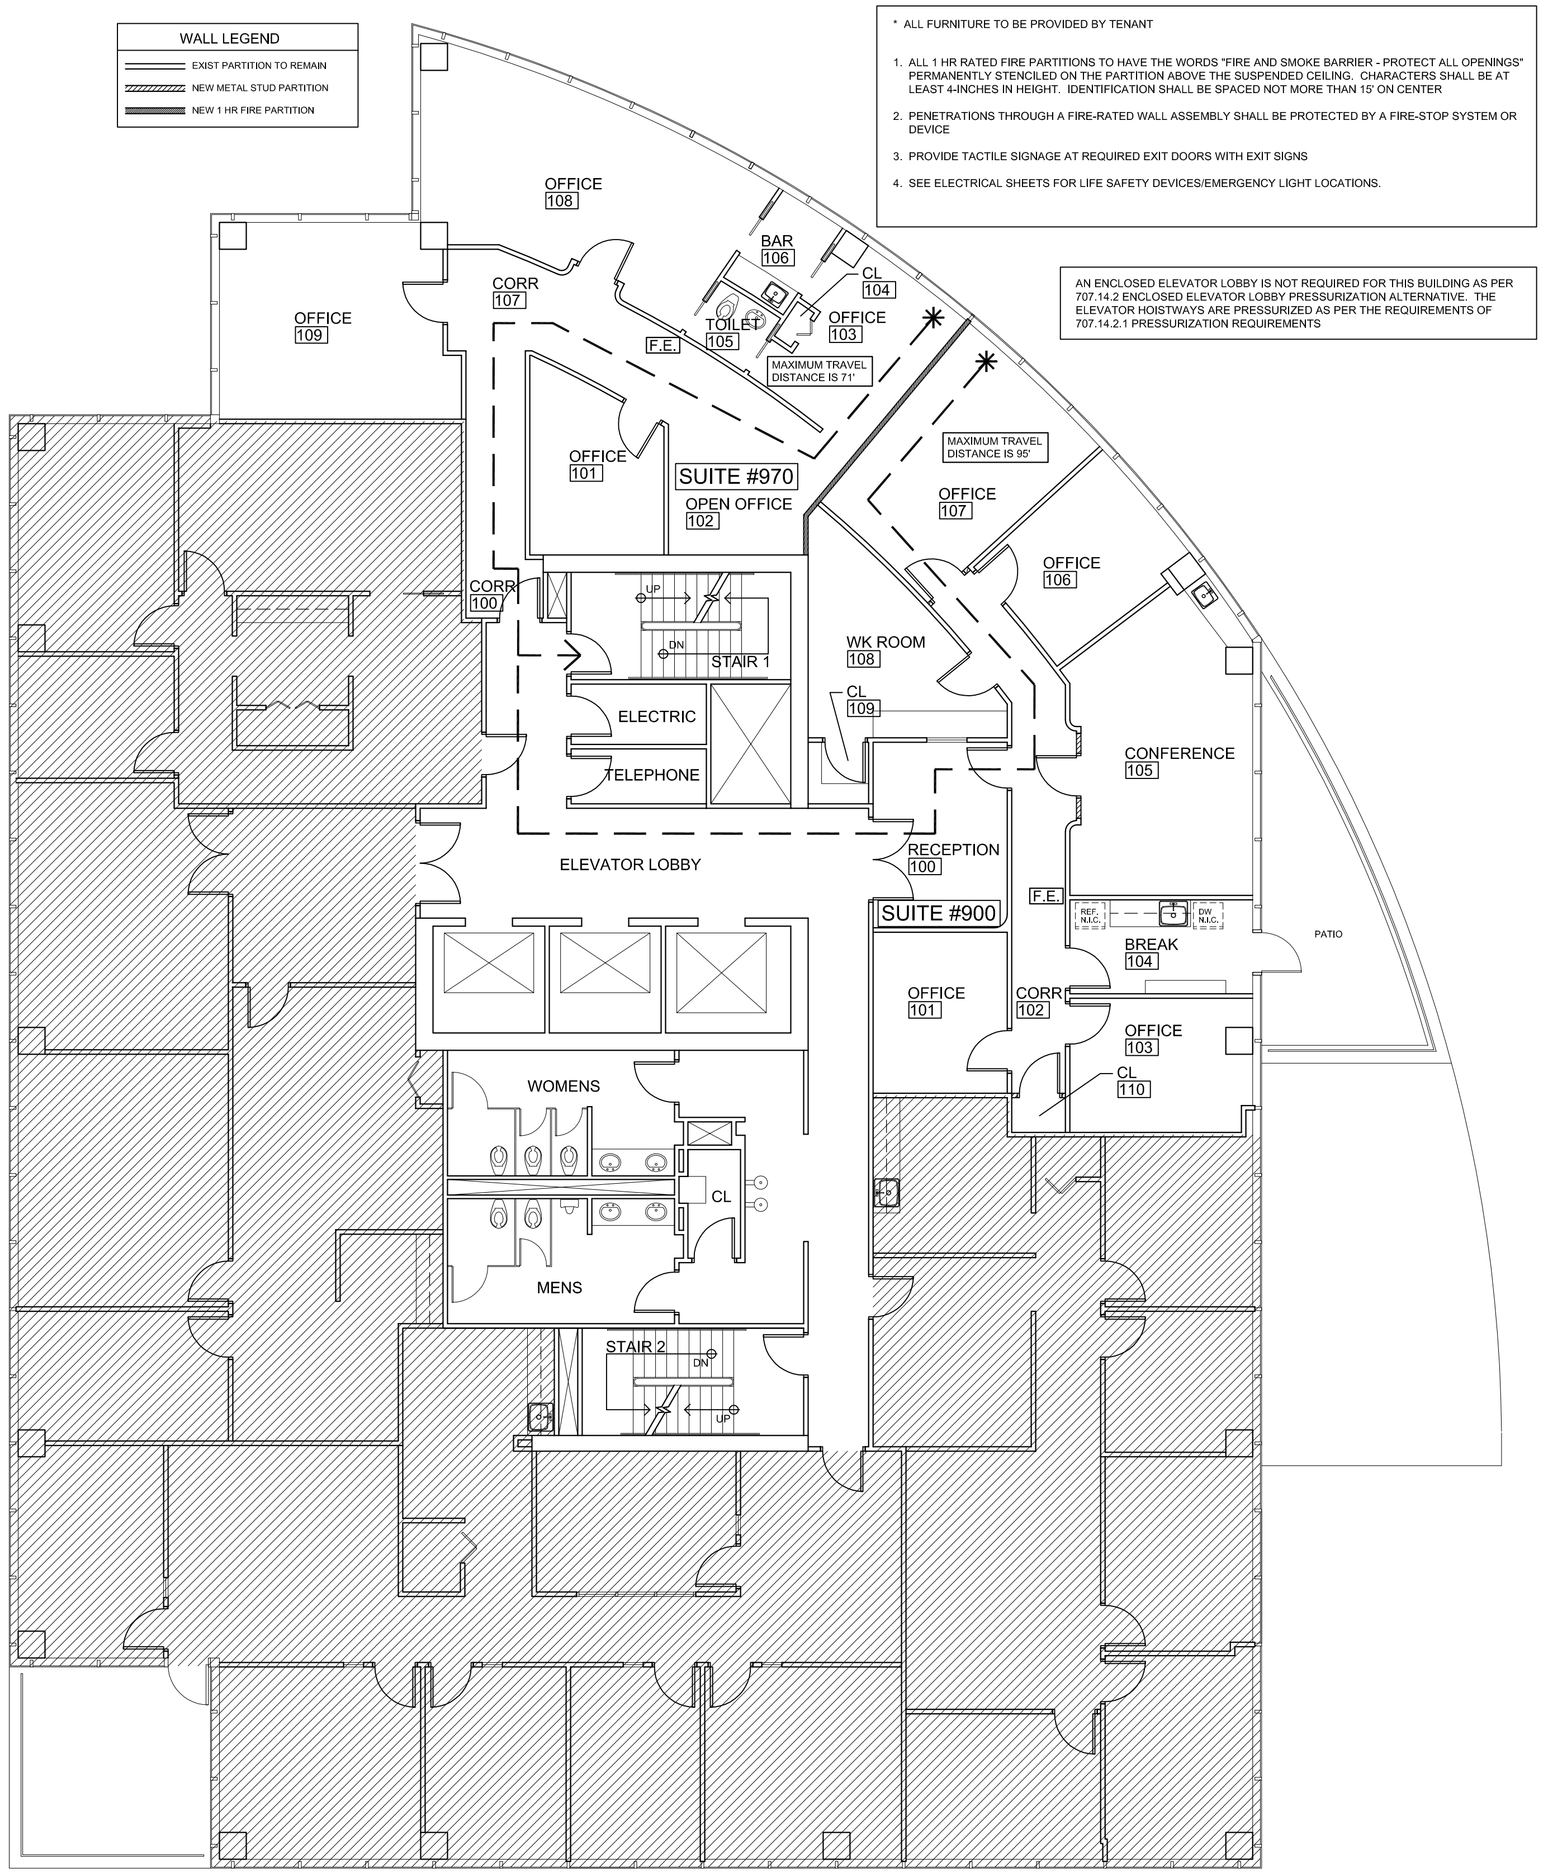

* ALL FURNITURE TO BE PROVIDED BY TENANT

1. ALL 1 HR RATED FIRE PARTITIONS TO HAVE THE WORDS "FIRE AND SMOKE BARRIER - PROTECT ALL OPENINGS" PERMANENTLY STENCILED ON THE PARTITION ABOVE THE SUSPENDED CEILING. CHARACTERS SHALL BE AT LEAST 4-INCHES IN HEIGHT. IDENTIFICATION SHALL BE SPACED NOT MORE THAN 15' ON CENTER
2. PENETRATIONS THROUGH A FIRE-RATED WALL ASSEMBLY SHALL BE PROTECTED BY A FIRE-STOP SYSTEM OR DEVICE
3. PROVIDE TACTILE SIGNAGE AT REQUIRED EXIT DOORS WITH EXIT SIGNS
4. SEE ELECTRICAL SHEETS FOR LIFE SAFETY DEVICES/EMERGENCY LIGHT LOCATIONS.

AN ENCLOSED ELEVATOR LOBBY IS NOT REQUIRED FOR THIS BUILDING AS PER 707.14.2 ENCLOSED ELEVATOR LOBBY PRESSURIZATION ALTERNATIVE. THE ELEVATOR HOISTWAYS ARE PRESSURIZED AS PER THE REQUIREMENTS OF 707.14.2.1 PRESSURIZATION REQUIREMENTS

F.E. INDICATES NEW 10 LB. ABC TYPE FIRE EXTINGUISHER WITH HANGER BRACKET

LIFE SAFETY SUMMARY (SUITE #900)

ITEM	REQUIRED	PROVIDED	CODE
EXIT ACCESS DOORWAY	1	1	FBC TABLE 1015.1
TRAVEL DISTANCE	300'	95'	FBC TABLE 1016.1
COMMON PATH OF TRAVEL	100'	56'	FBC 1014.3(1)
DEAD END CORRIDOR	50'	--	FBC 1017.3(2)
BUSINESS GROUP "B" OCCUPANCY 1,586 SQUARE FEET @ 1/100 = 16 OCCUPANTS			FBC TABLE 1004.1.1

LIFE SAFETY SUMMARY (SUITE #970)

ITEM	REQUIRED	PROVIDED	CODE
EXIT ACCESS DOORWAY	1	1	FBC TABLE 1015.1
TRAVEL DISTANCE	300'	71'	FBC TABLE 1016.1
COMMON PATH OF TRAVEL	100'	65'	FBC 1014.3(1)
DEAD END CORRIDOR	50'	--	FBC 1017.3(2)
BUSINESS GROUP "B" OCCUPANCY 1,367 SQUARE FEET @ 1/100 = 14 OCCUPANTS			FBC TABLE 1004.1.1

1 (LIFE SAFETY) FLOOR PLAN
1/8" = 1'-0"

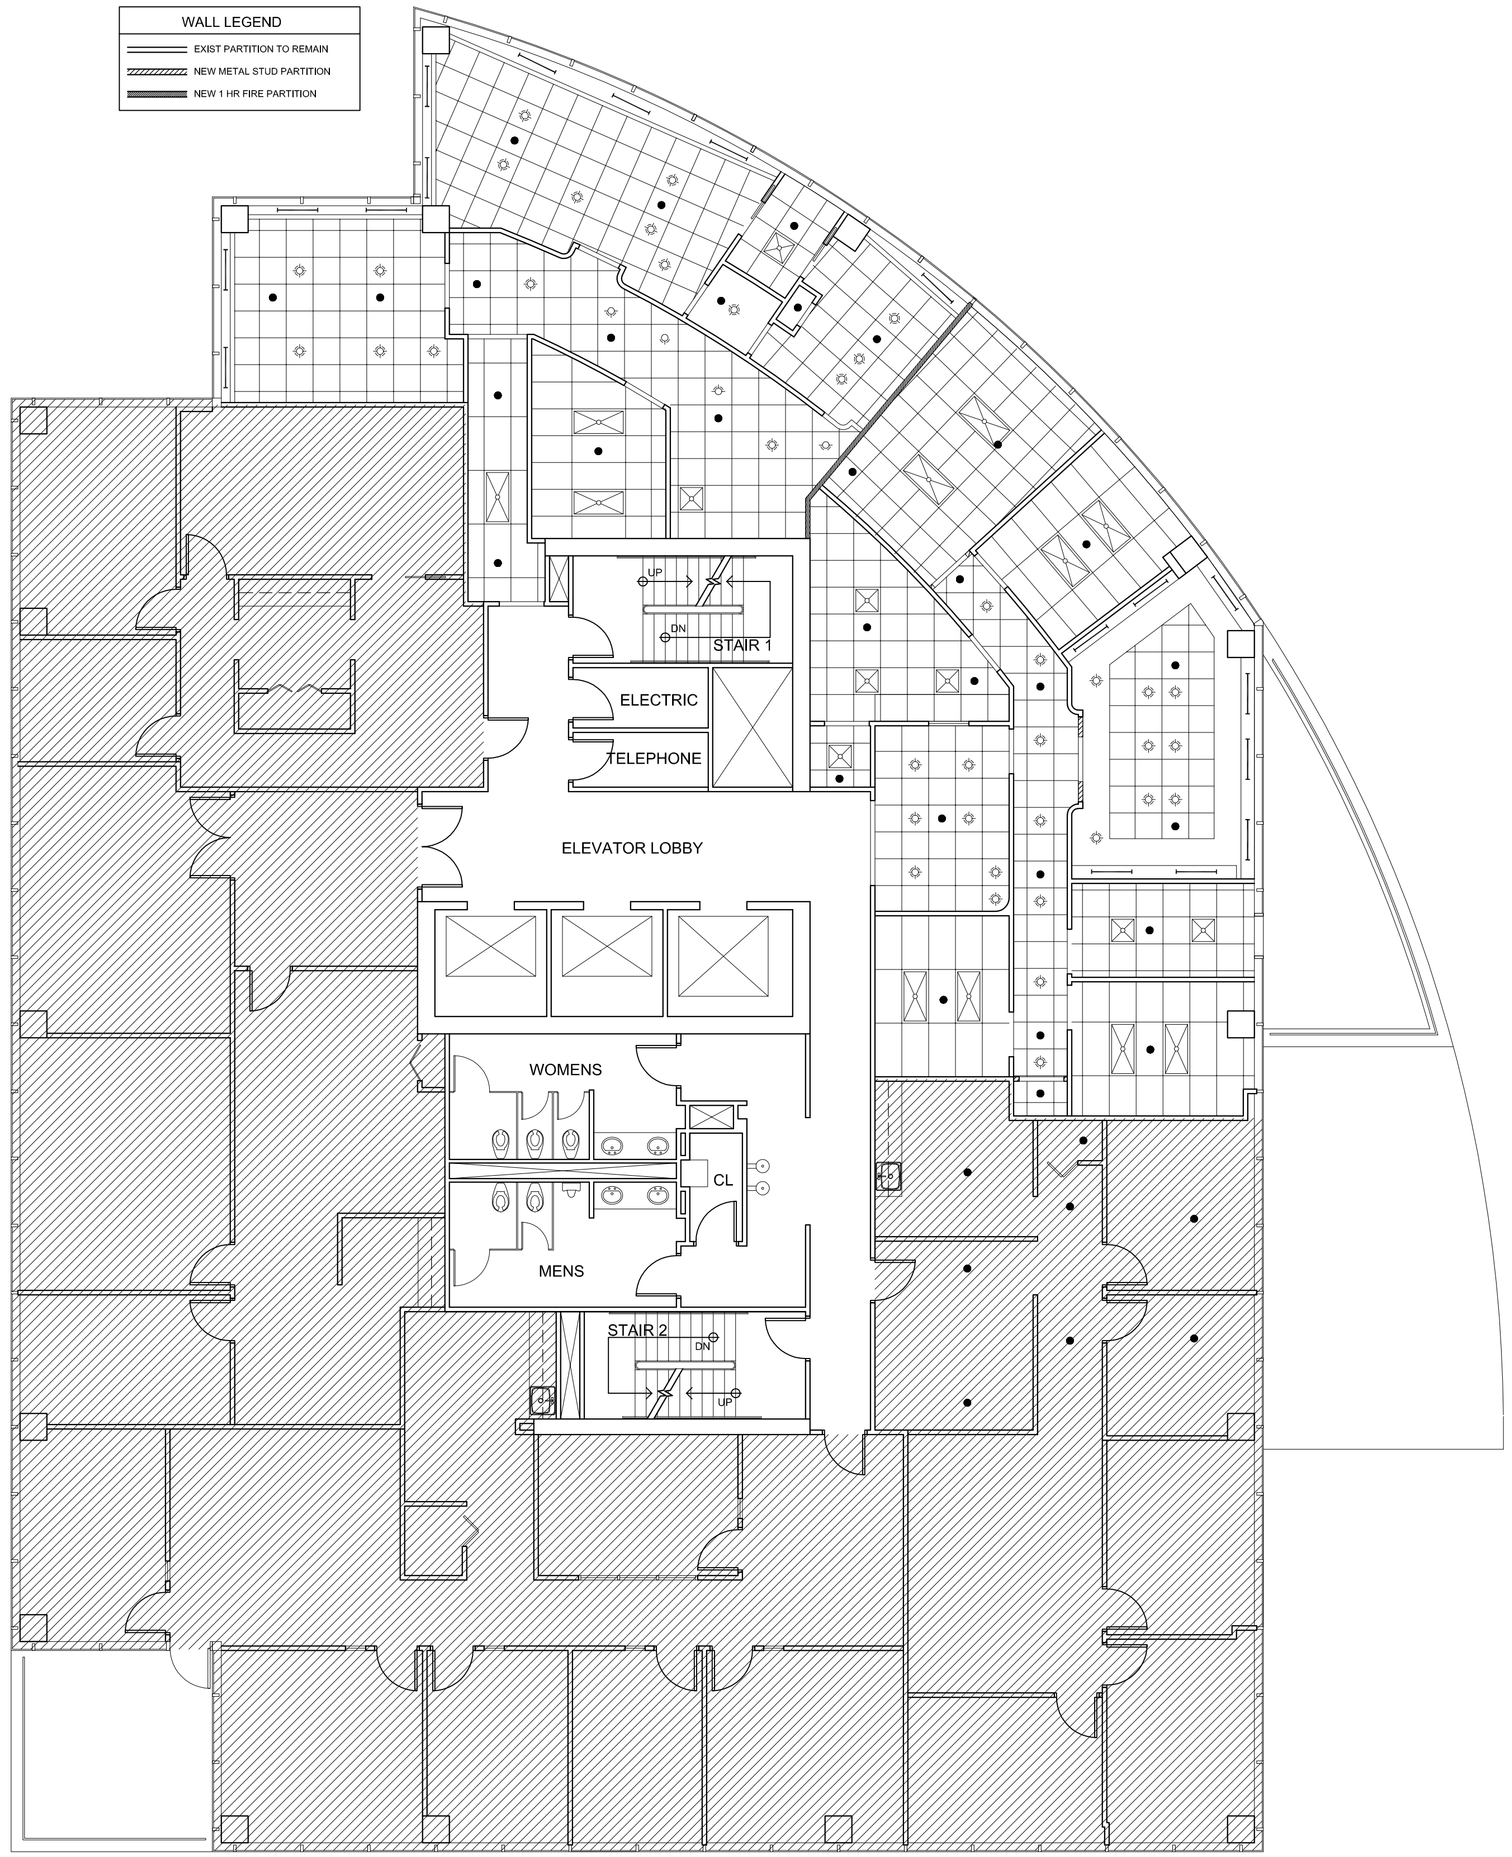

* FIRE SPRINKLER SHOP DRAWINGS ARE TO BE SUBMITTED UNDER A SEPARATE FIRE SPRINKLER PERMIT
* COMPLY WITH NFPA 13 2010 EDITION

SPRINKLER HEAD			
SYMBOL	TYPE	TEMP	SIZE
●	QUICK TYPE CONCEALED PENDANT	155°	1/2"

2 FIRE PROTECTION PLAN
1/8" = 1'-0"

Bd

birse design inc.
5300 woodland lakes drive
palm beach gardens, fl 33418
phone 561-249-4001
fax 772-409-8684
AA26001615

ALLEN S BIRSE
AR94279

PFS ADVISORS
1400 CENTREPARK
1400 CENTREPARK DR #900
WEST PALM BEACH, FL

PROJECT NUMBER CP33

REVISIONS
1
2
3
4
5

THIS DESIGN AND THESE DRAWINGS ARE THE PROPERTY OF BIRSE DESIGN INC. NO PART OF THIS WORK MAY BE REPRODUCED WITHOUT PRIOR WRITTEN PERMISSION FROM BIRSE DESIGN INC.

DRAWN BY ASB

CD

08/30/12

A-4