## ELECTRICAL LEGEND

- LIGHTING FIXTURE IDENTIFICATION
- RECTANGULAR LIGHTING FIXTURE - AS NOTED
- RECTANGULAR LIGHTING FIXTURE - EXISTING AS NOTED
- ROUND LIGHTING FIXTURE
- DIRECTIONAL LIGHTING FIXTURE
- WALL MOUNTED LIGHTING FIXTURE
- LINEAR STRIP LIGHTING FIXTURE
- EXIT LIGHT WITH EMERGENCY BATTERY BACKUP
- EMERGENCY LIGHTING FIXTURE WITH BATTERY BACKUP
- RECTANGULAR LIGHTING FIXTURE ON EMERGENCY POWER CIRCUIT.
- ROUND LIGHTING FIXTURE ON EMERGENCY POWER CIRCUIT
- DUPLEX RECEPT - 20 AMP (18" A.F.F.)
- SINGLE RECEPT - 20 AMP (18" A.F.F.)
- DUPLEX RECEPT MOUNTED ABOVE COUNTER - 20 AMP (42" A.F.F.)
- DUPLEX RECEPT FLUSH FLOOR MOUNTED - 20 AMP
- SPECIAL PURPOSE RECEPT (18" A.F.F. - MATCH EQUIPMENT PROVIDED)
- QUAD-PLEX RECEPT - 20 AMP (18" A.F.F.)
- SINGLE POLE TOGGLE SWITCH, 48" AFF
- 3-WAY TOGGLE SWITCH, 48" AFF
- SLIDE TYPE DIMMER SWITCH, WATTAGE AS REQUIRED, 48" AFF
- JUNCTION BOXES
- FUSIBLE DISCONNECT (SWITCH POLES, AMPS/FUSES AS SHOWN)
- MOTOR RATED SWITCH (WITH OVERLOADS)
- ELECTRICAL PANELBOARD
- MOTOR LOAD
- CIRCUIT HOME RUN TO PANELBOARD OR OTHER DEVICE AS INDICATED
- CONDUIT CONCEALED
- EXISTING CIRCUIT AS NOTED
- CAPPED CONDUIT
- TELEVISION OUTLET (18" A.F.F.)
- TELEPHONE/DATA OUTLET (18" A.F.F.)
- TEL/DATA OUTLET FLUSH FLOOR MOUNTED
- EXISTING DUPLEX RECEPTACLE OUTLET BOX TO REMAIN.
- EXISTING TELEPHONE/DATA OUTLET BOX TO REMAIN
- EXISTING COMPUTER/DATA OUTLET TO REMAIN
- E EXISTING DEVICE TO REMAIN, UNLESS NOTED OTHERWISE
- R EXISTING DEVICE, RELOCATED AS SHOWN
- D EXISTING DEVICE TO BE DEMOLISHED

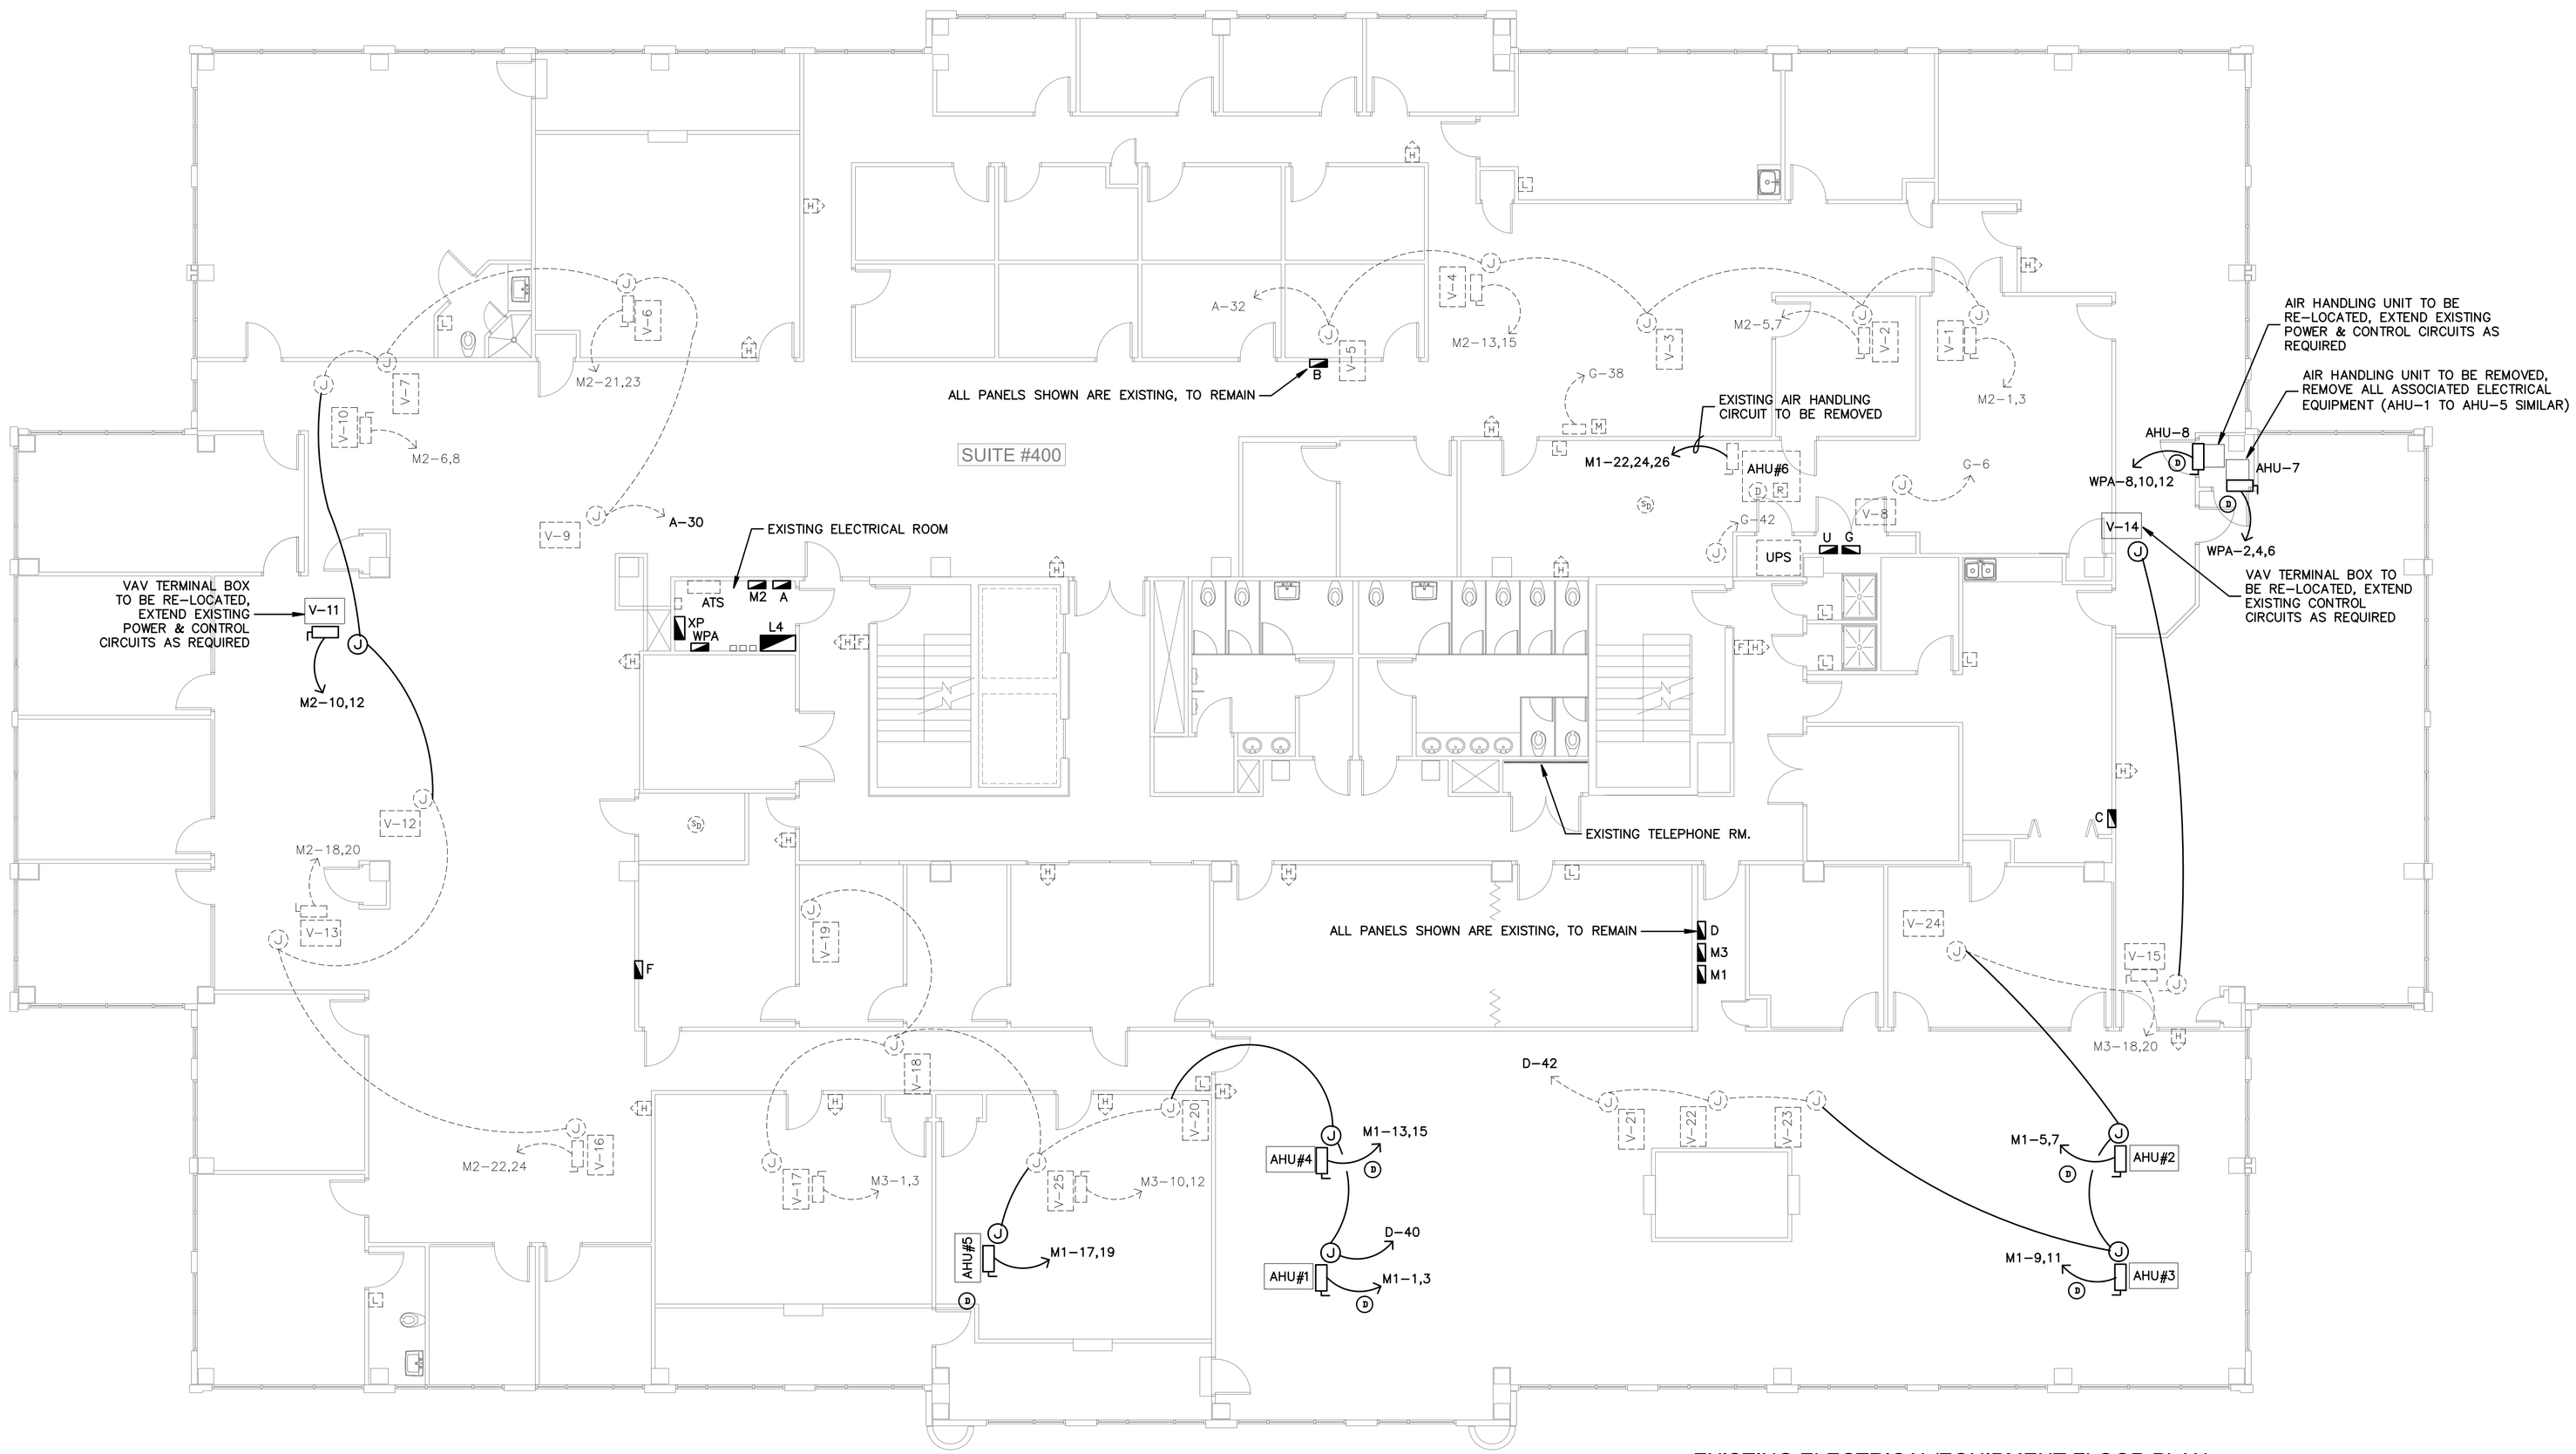


EXISTING ELECTRICAL/EQUIPMENT FLOOR PLAN

SCALE: 1/8" = 1'-0"

# COMBINED PLAN, NOT FOR CONSTRUCTION

Bd


birse design inc.
5300 woodland lakes drive
palm beach gardens, fl 33418
phone 561-249-4001
fax 772-409-8684
AA26001615


WP ASSOC. & SUITE #410

FAIRWAY OFFICE CENTER
7121 FAIRWAY DRIVE #400
PALM BEACH GARDENS, FL 33418

PROJECT NUMBER 712110

REVISIONS
1
2
3
4
5


THIS DESIGN AND THESE DRAWINGS ARE THE PROPERTY OF BIRSE DESIGN INC. NO PART OF THIS WORK MAY BE BE REPRODUCED WITHOUT PRIOR WRITTEN PERMISSION FROM BIRSE DESIGN INC.


PROJ.# 11-035


Gilman & Associates, Inc.
MECHANICAL & ELECTRICAL ENGINEERS
129 N. FEDERAL HIGHWAY SUITE 202
Lake Worth, FL 33460 C.A.#009078
(561) 582-0210 Fax (561) 582-8212
RONALD D. GILMAN P.E. #37933


DRAWN BY GD

CD

2/21/2012

E-1