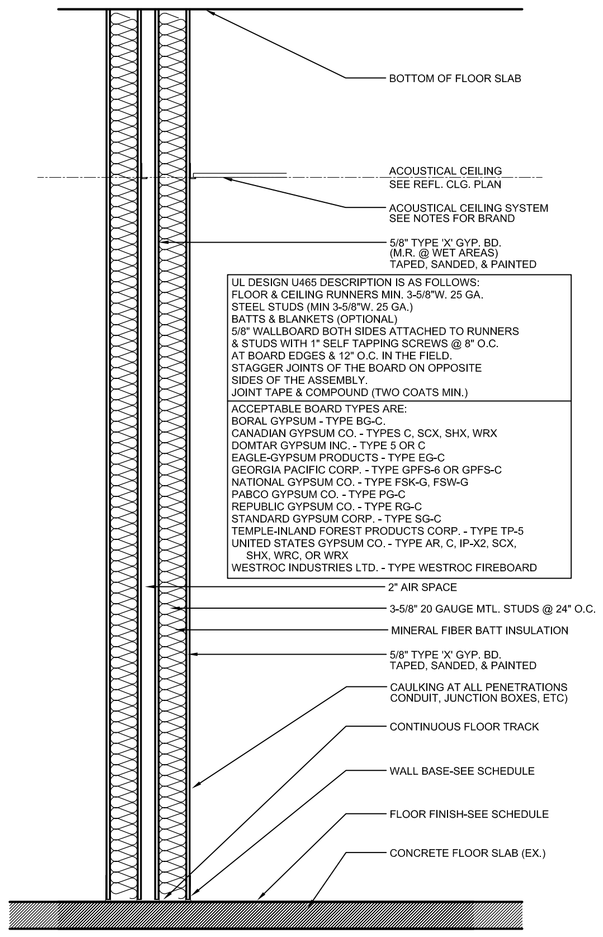

1 PARTITION TYPE (1HR)
3/4" = 1'-0"

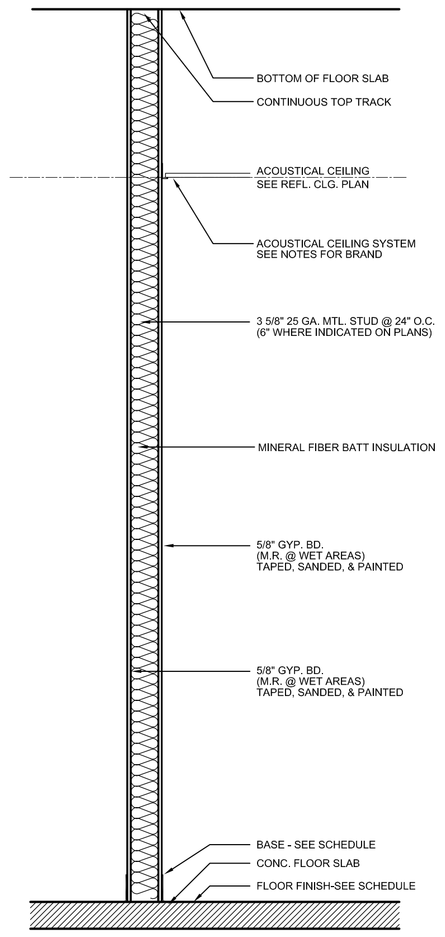

2 PARTITION TYPE (INTERIOR)
3/4" = 1'-0"

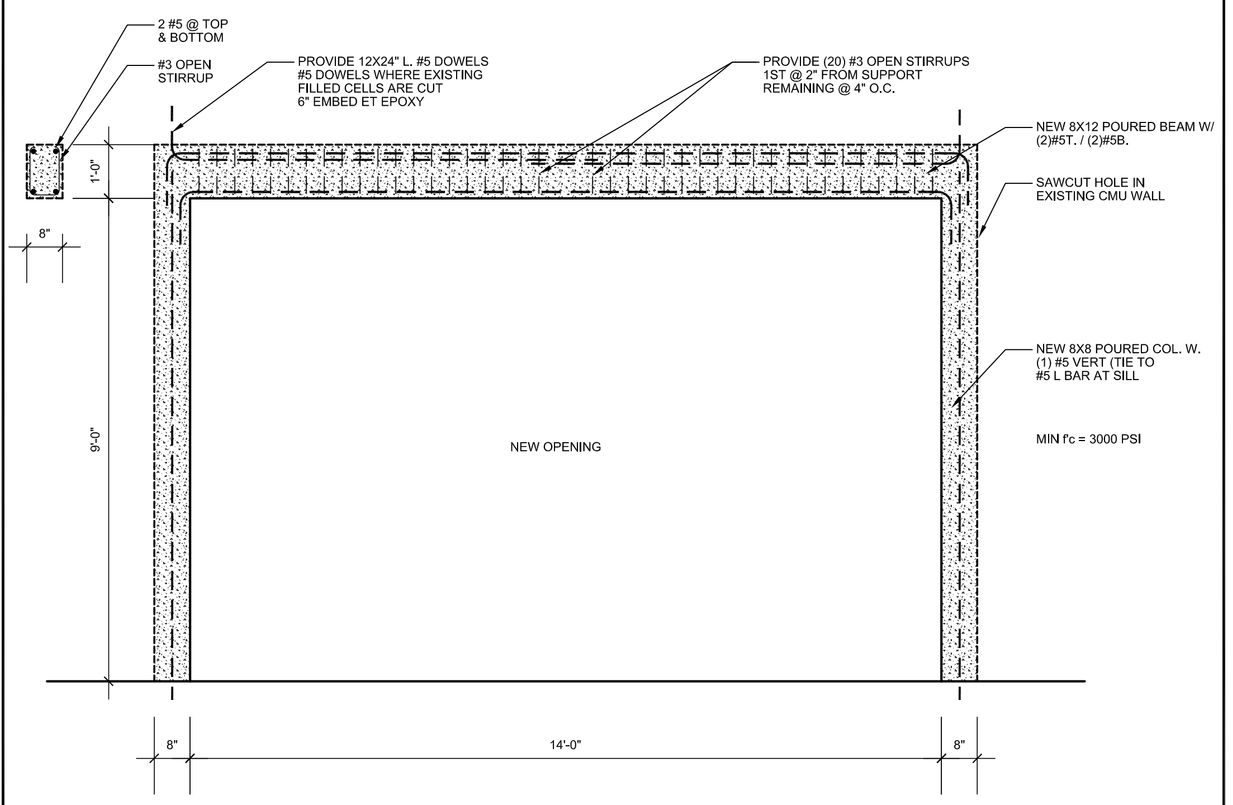

3 INFILL REINFORCING
1/2" = 1'-0"

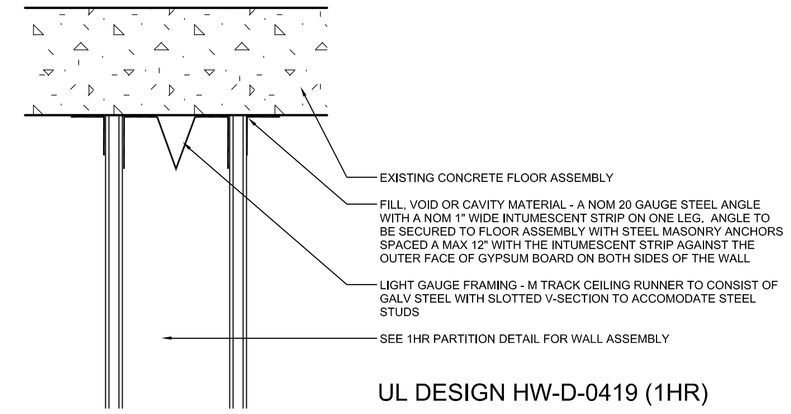

4 HEAD OF WALL (1HR)
3" = 1'-0"

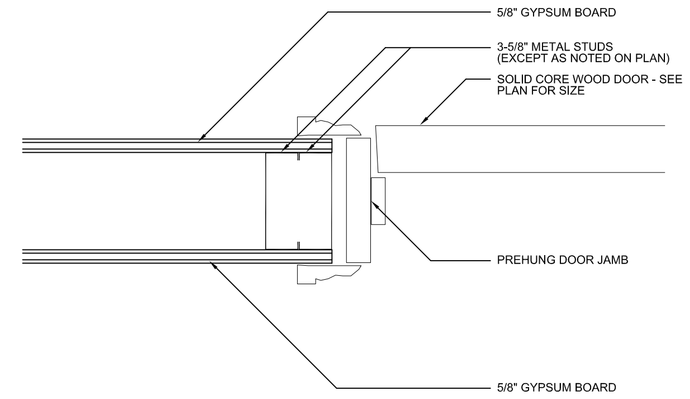

5 INT. JAMB DETAIL
3" = 1'-0"

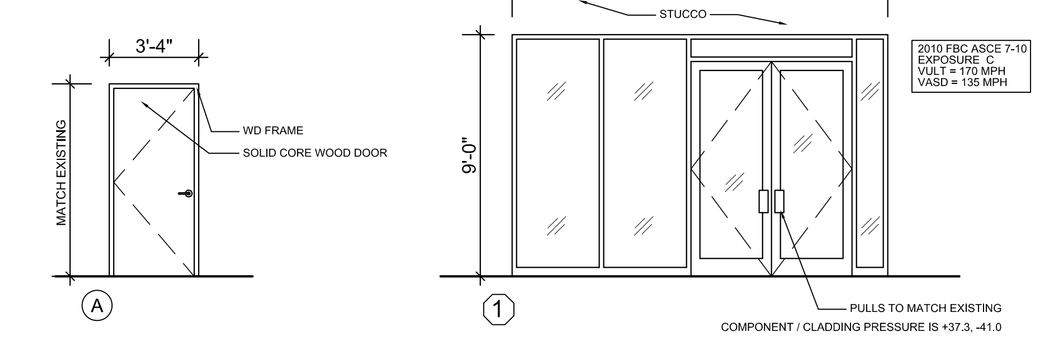

GLAZING SPECIFICATIONS

STOREFRONT GLAZING SYSTEM:
THE STOREFRONT GLAZING SYSTEM SHALL BE DESIGNED TO WITHSTAND WIND LOADS AS PER CODE. THE SYSTEM SHALL UTILIZE CONTINUOUS SILL AND HEAD CANS TO ENSURE A CONTINUOUS WATER GUTTER THAT CAN BE WEEPED TO THE EXTERIOR. THE VERTICAL MULLIONS MUST BE RETAINED WITHIN THE CHANNEL TO ENSURE INFILTRATED WATER IS CONTAINED WITHIN THE GUTTER. AIR INFILTRATION SHALL NOT EXCEED .06 CFM PER SQUARE FOOT OF FIXED AREA WHEN TESTED IN ACCORDANCE WITH ASTM E283. THERE SHALL BE NO WATER INFILTRATION WHEN TESTED IN ACCORDANCE WITH ASTM E331 AT PRESSURE OF 7 P.S.F. SYSTEM TO MATCH EXISTING.

ALUMINUM FINISH:
THE FINISH OF ALL ALUMINUM WILL BE PAINTED A TWO-COAT KYNAR TO MATCH THE EXISTING ALUMINUM STOREFRONT

GLASS:
ALL GLASS SHALL BE IMPACT GLASS, TINTED TO MATCH EXISTING

ALUMINUM DOORS:
DOOES SHALL BE WIDE STILE WITH HARDWARE TO MATCH EXISTING ENTRY DOORS

* ALL CLOSERS TO BE ON THE INSIDE OF TENANT SPACE
* ALL DOOR STOPS ARE TO BE FLOOR MOUNTED (NOT WALL MOUNTED)
* DOOR HARDWARE IS REQUIRED TO COMPLY WITH FBC 11-4.13.9 FOR ACCESSIBILITY
* CONTRACTOR TO SEE BUILDING ENGINEER FOR STANDARD SPECS

DOOR/WINDOW SCHEDULE

MARK	LABEL	DOOR					FRAME	REMARKS
		MAT	TYPE	SIZE			SIZE/MAT.	
				W	H	T		
A		WD	FLUSH	3'0"	MATCH	1-3/4"	2" WD	MATCH EXISTING DOORS/FRAMES
1	IMPACT RATED GLAZING	WD	FLUSH	3'0"	8'0"	1-3/4"	2" HM	MATCH EXISTING STOREFRONT

6 DOORS/WINDOW
1/4" = 1'-0"

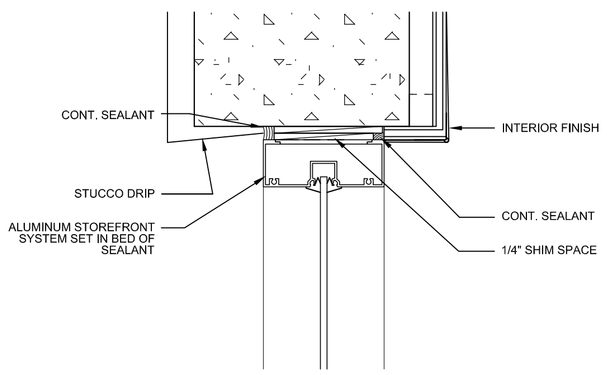

7 STOREFRONT HEAD
3" = 1'-0"

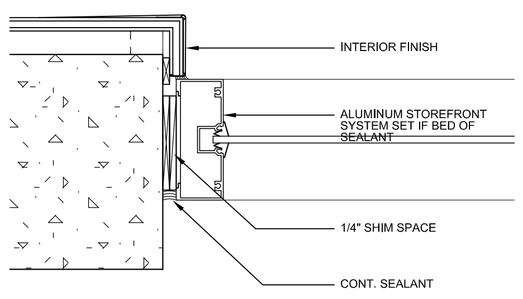

8 STOREFRONT JAMB
3" = 1'-0"

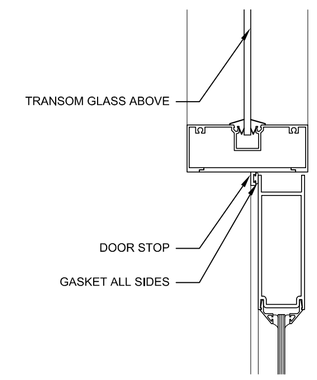

9 STOREFRONT HEAD @ ENTRY DOOR
3" = 1'-0"

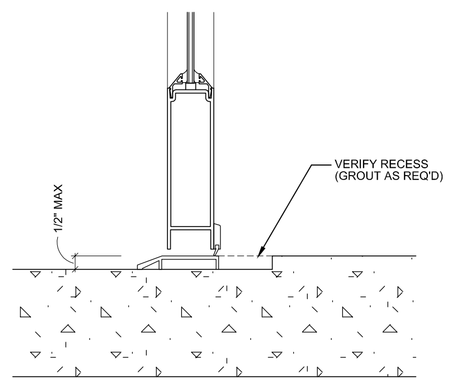

10 STOREFRONT SILL @ ENTRY DOOR
3" = 1'-0"

Bd
birse design inc.
5300 woodland lakes drive
palm beach gardens, fl 33418
phone 561-626-4001
fax 561-626-4884
AA26001615
ALLEN S BIRSE
AR94279

BOWEN MICLETTE BRITT
1400 CENTREPARK
1400 CENTREPARK DR
WEST PALM BEACH, FL
PROJECT NUMBER CP29

REVISIONS
1
2
3
4
5

THIS DESIGN AND THESE DRAWINGS ARE THE PROPERTY OF BIRSE DESIGN INC. NO PART OF THIS WORK MAY BE REPRODUCED WITHOUT PRIOR WRITTEN PERMISSION FROM BIRSE DESIGN INC.

DRAWN BY ASB
CD
08/10/12

A-3